
July 14, 2023

Virginia War Memorial Landscape Renovation

621 S. Belvidere Street
Richmond, Virginia 23220

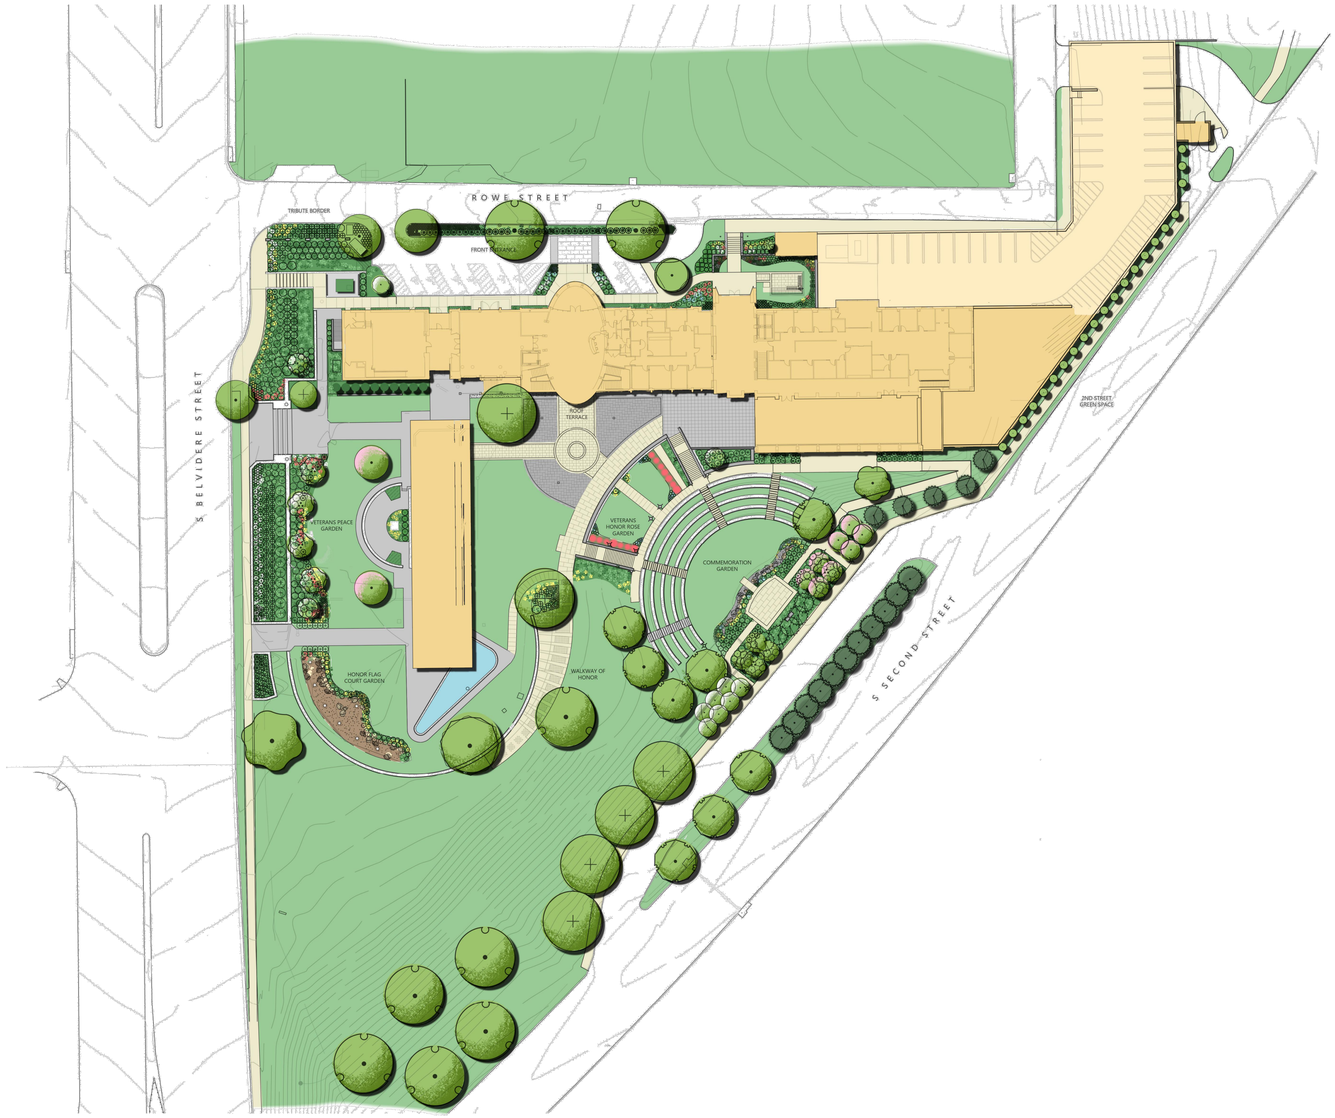

Owner

The Virginia War Memorial Foundation
621 S. Belvidere Street
Richmond, Virginia, 23220

Sheet List Table

Sheet Number	Sheet Title
L0.0	Cover Sheet
L1.0	Landscape Overview
L1.1	Museum West
L1.2	Museum East
L1.3	Flag Court
L1.4	South 2nd Street
L1.5	Parking Garage
L2.1	Details 1
L2.2	Details 2
L2.3	Details 3
L3.0	Plant Schedule and Notes
L4.1	Planting Palette 1
L4.2	Planting Palette 2

vhb.com


vhb

115 South 15th Street
Suite 200
Richmond, VA 23219
804.343.7100

\\VHB.COM\GBL\PROJ\RICHMOND\36439.00 VAWAR MEMORIAL LS\CAD\LD\PLANSET\36439.00 CV 3 October 2023

VHB Project : 36439.00
Issued for : AARB Resubmittal

\\vhb.com\gbl\proj\Richmond\36439.00 VAWar Memorial LS\cad\ld\Planset\36439.00 LA.dwg

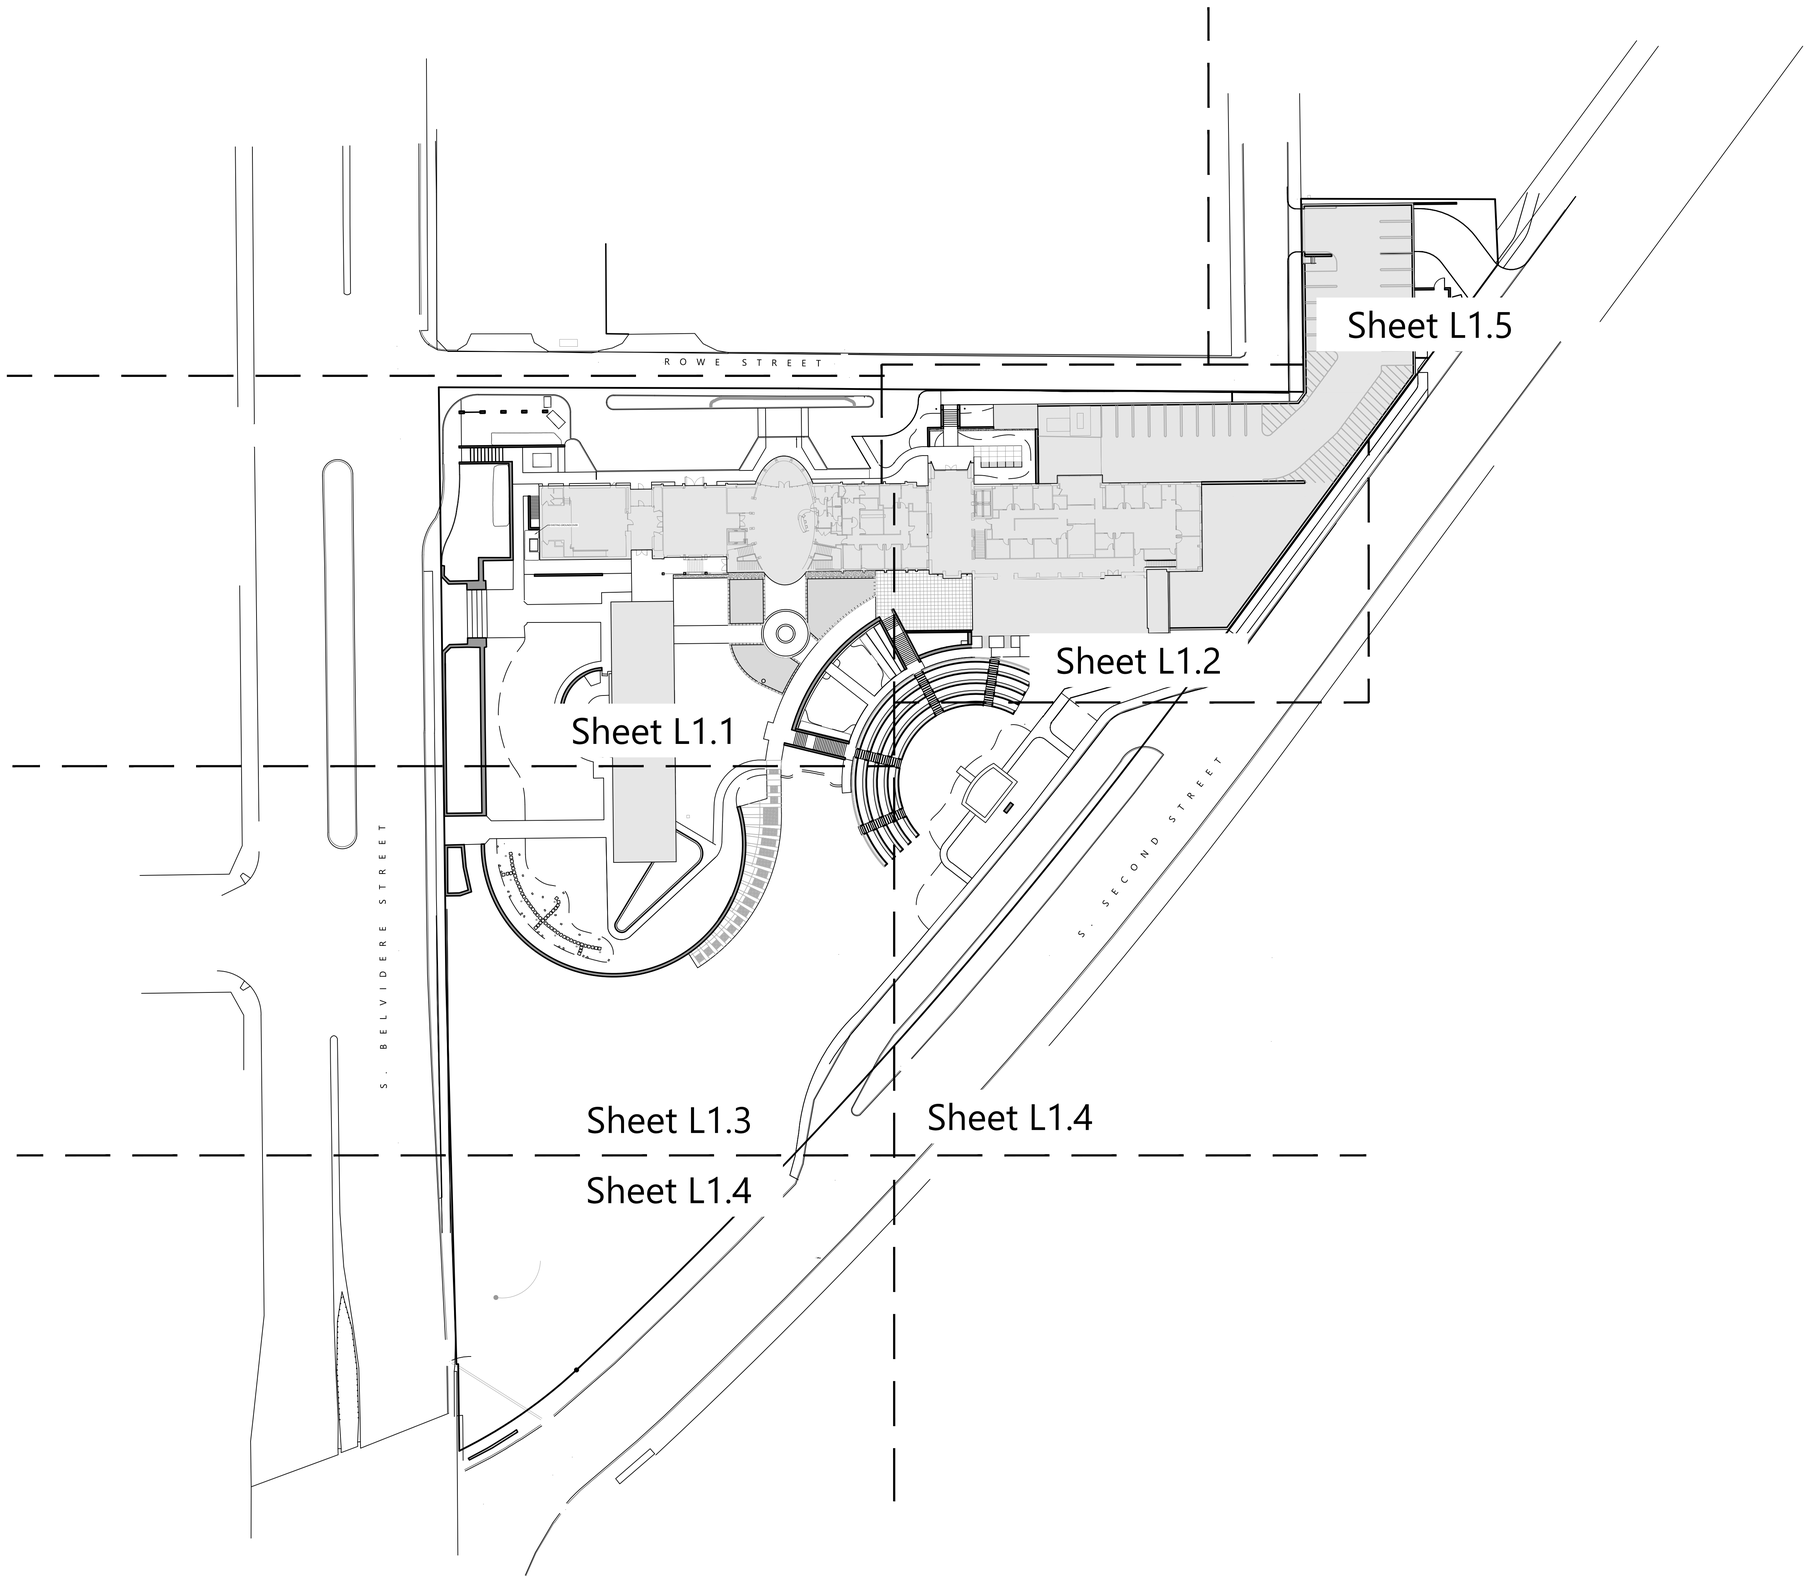

vhb.com
vhb
115 South 15th Street
Suite 200
Richmond, VA 23219
804.343.7100

0 20 40 80 Feet

Virginia War Memorial Foundation

621 S Belvidere St
Richmond, VA

No.	Revision	Date	Appvd.
1.	9/8/2023 AARB Submittal	8/25/2023	

Designed by PDM | Checked by DCG

Issued for

Date
July 14, 2023

Not Approved for Construction

Drawing Title
Landscape Overview


Drawing Number
L1.0

Sheet L1.0 of 11

Project Number
36439.00

Saved Monday, October 2, 2023 5:10:01 PM PMERRITT Plotted Tuesday, October 3, 2023 10:49:00 AM Phillip Merritt

\\vhb.com\gbl\proj\Richmond\36439.00 VAWar Memorial LS\cad\ld\Planset\36439.00 LA.dwg

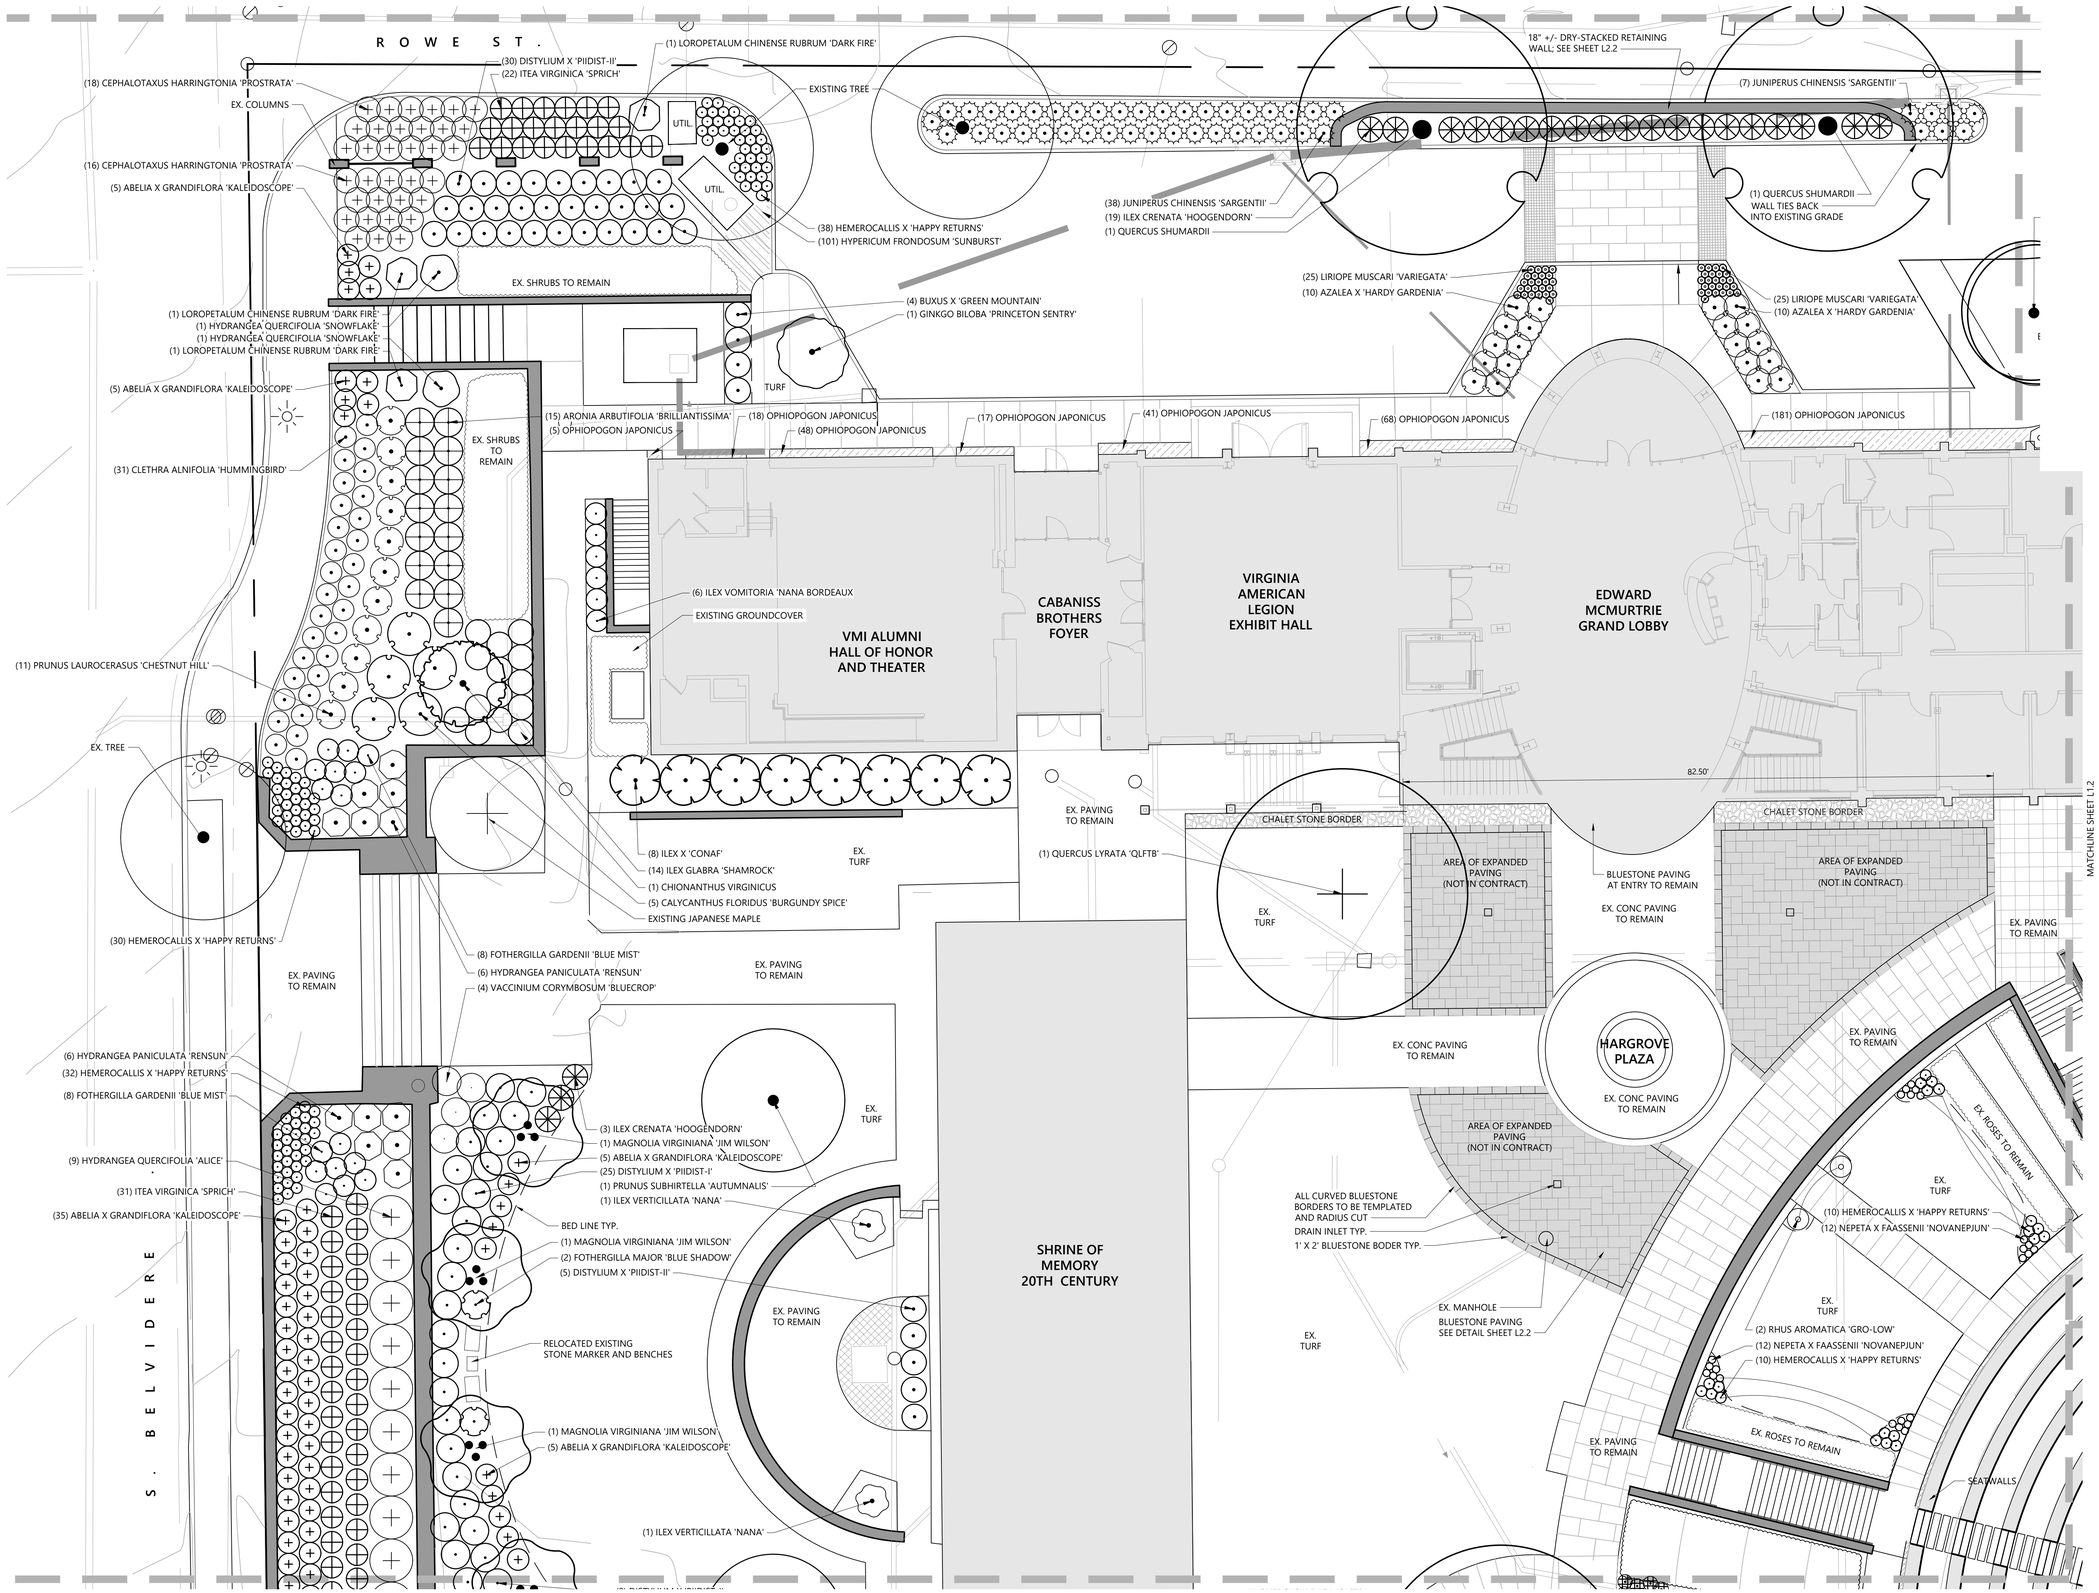

vhb.com
vhb
115 South 15th Street
Suite 200
Richmond, VA 23219
804.343.7100

0 5 10 20 Feet

Virginia War Memorial Foundation

621 S Belvidere St
Richmond, VA

No.	Revision	Date	Appvd.
1.	9/8/2023 AARB Submittal	8/25/2023	

Designed by PDM | Checked by DCG

Issued for

Date

July 14, 2023

Not Approved for Construction

Drawing Title

Museum West

Drawing Number

L1.1

Sheet of


L1.1 11

Project Number

36439.00

Saved Monday, October 2, 2023 5:10:01 PM PMERRITT Plotted Tuesday, October 3, 2023 10:49:05 AM Phillip Merritt

\\vhb.com\gbl\proj\Richmond\36439.00 VAWar Memorial LS\cad\ld\Planset\36439.00 LA.dwg

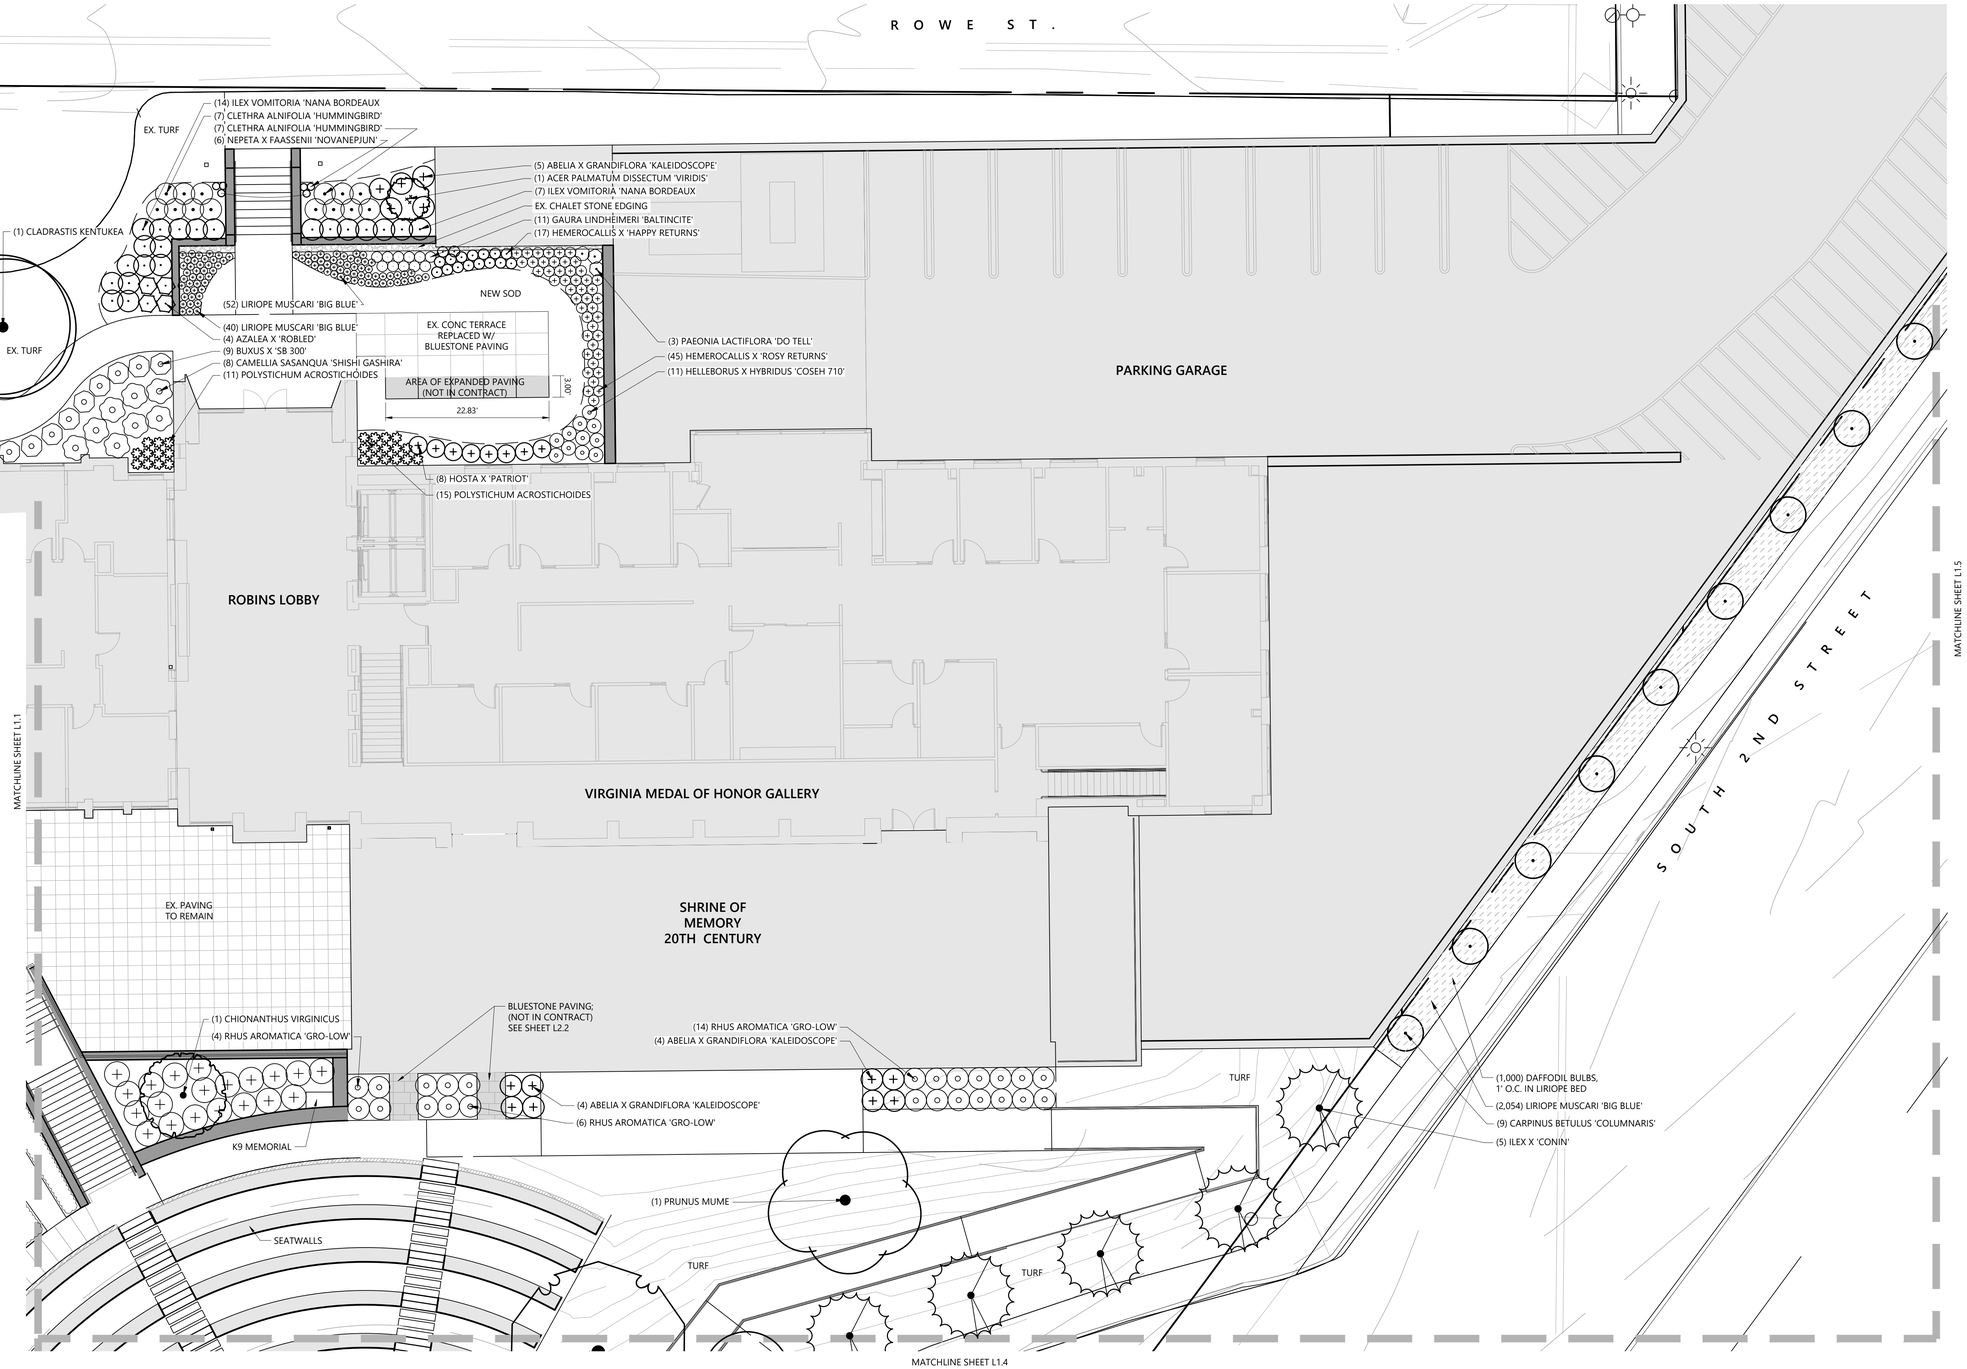

vhb.com
115 South 15th Street
Suite 200
Richmond, VA 23219
804.343.7100

0 5 10 20 Feet

Virginia War Memorial Foundation

621 S Belvidere St
Richmond, VA

No.	Revision	Date	Appvd.
1.	9/8/2023 AARB Submittal	8/25/2023	

Designed by PDM | Checked by DCG

Issued for

Date July 14, 2023

Not Approved for Construction


Drawing Title
Museum East

Drawing Number
L1.2

Sheet L1.2 of 11

Project Number 36439.00

Saved Monday, October 2, 2023 5:10:01 PM PMERRITT Plotted Tuesday, October 3, 2023 10:49:11 AM Phillip Merritt

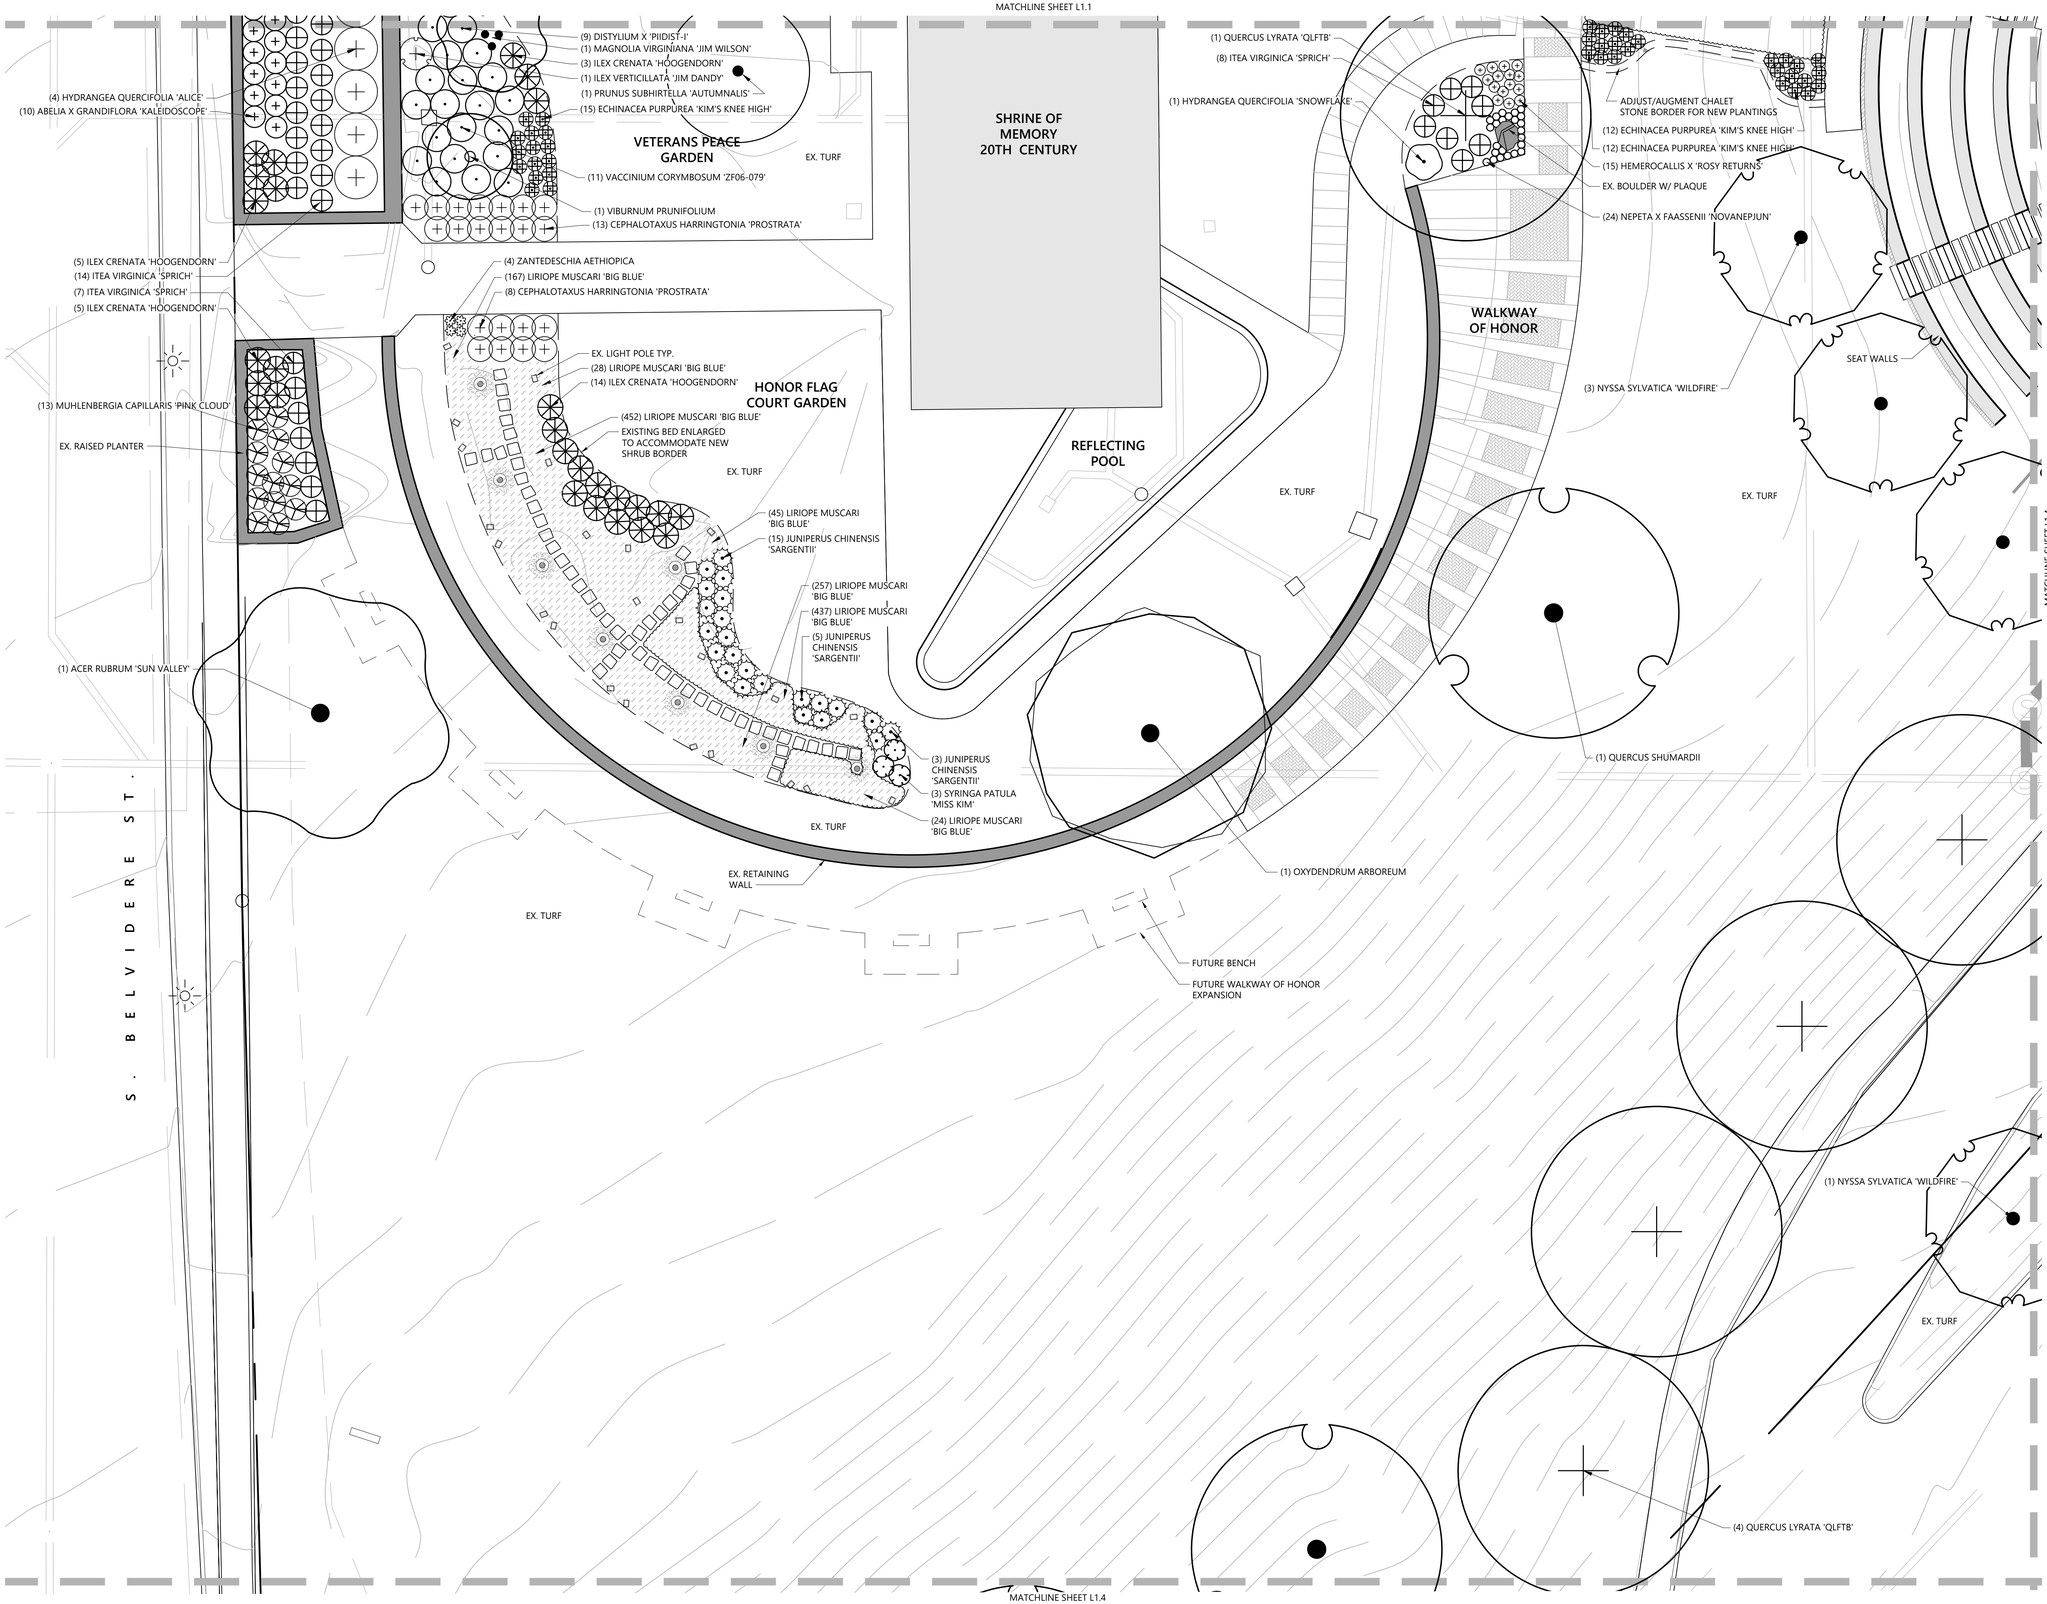

vhb.com
vhb
115 South 15th Street
Suite 200
Richmond, VA 23219
804.343.7100

0 5 10 20 Feet

Virginia War Memorial Foundation

621 S Belvidere St
Richmond, VA

No.	Revision	Date	Appvd.
1.	9/8/2023 AARB Submittal	8/25/2023	

Designed by PDM | Checked by DCG

Issued for

Date July 14, 2023

Not Approved for Construction

Drawing Title
Flag Court


Drawing Number
L1.3


Sheet L1.3 of 11

Project Number 36439.00

Saved Monday, October 2, 2023 5:10:01 PM PMERRITT Plotted Tuesday, October 3, 2023 10:49:15 AM Phillip Merritt

\\vhb.com\gbl\proj\Richmond\36439.00 VAWar Memorial LS\cad\ld\Planset\36439.00 LA.dwg

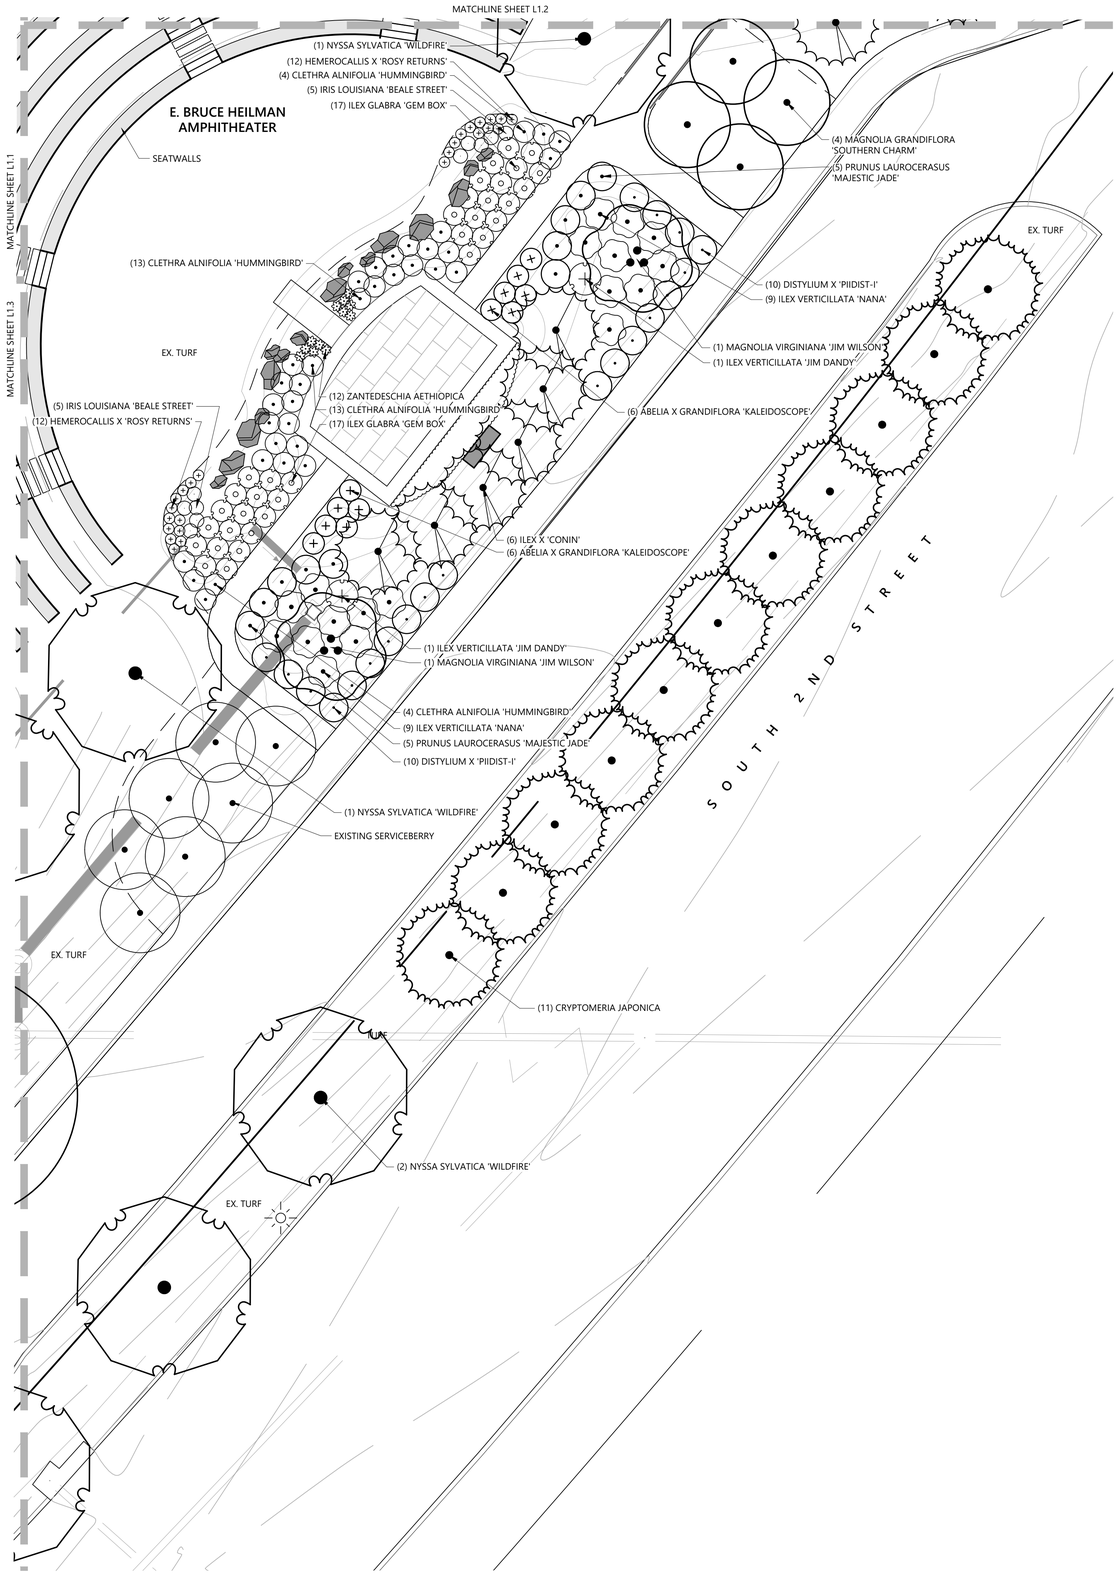

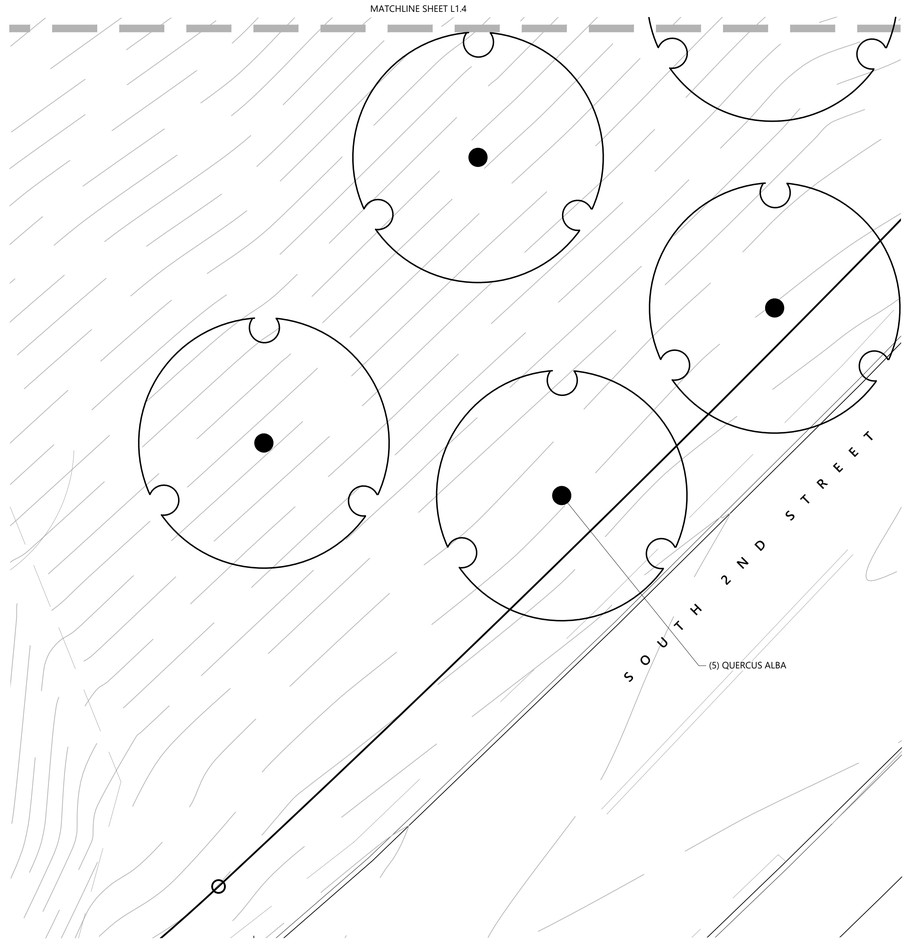

vhb.com
vhb
115 South 15th Street
Suite 200
Richmond, VA 23219
804.343.7100

0 5 10 20 Feet

Virginia War Memorial Foundation

621 S Belvidere St
Richmond, VA

No.	Revision	Date	Appvd.
1.	9/8/2023 AARB Submittal	8/25/2023	

Designed by PDM
Checked by DCG

Issued for

Date
July 14, 2023

Not Approved for Construction

Drawing Title
South 2nd Street


Drawing Number
L1.4

Sheet L1.4 of 11

Project Number
36439.00

Saved Monday, October 2, 2023 5:10:01 PM PMERRITT Plotted Tuesday, October 3, 2023 10:49:22 AM Phillip Merritt

\\vhb.com\gbl\proj\Richmond\36439.00 VAWar Memorial LS\cad\ld\Planset\36439.00 LA.dwg

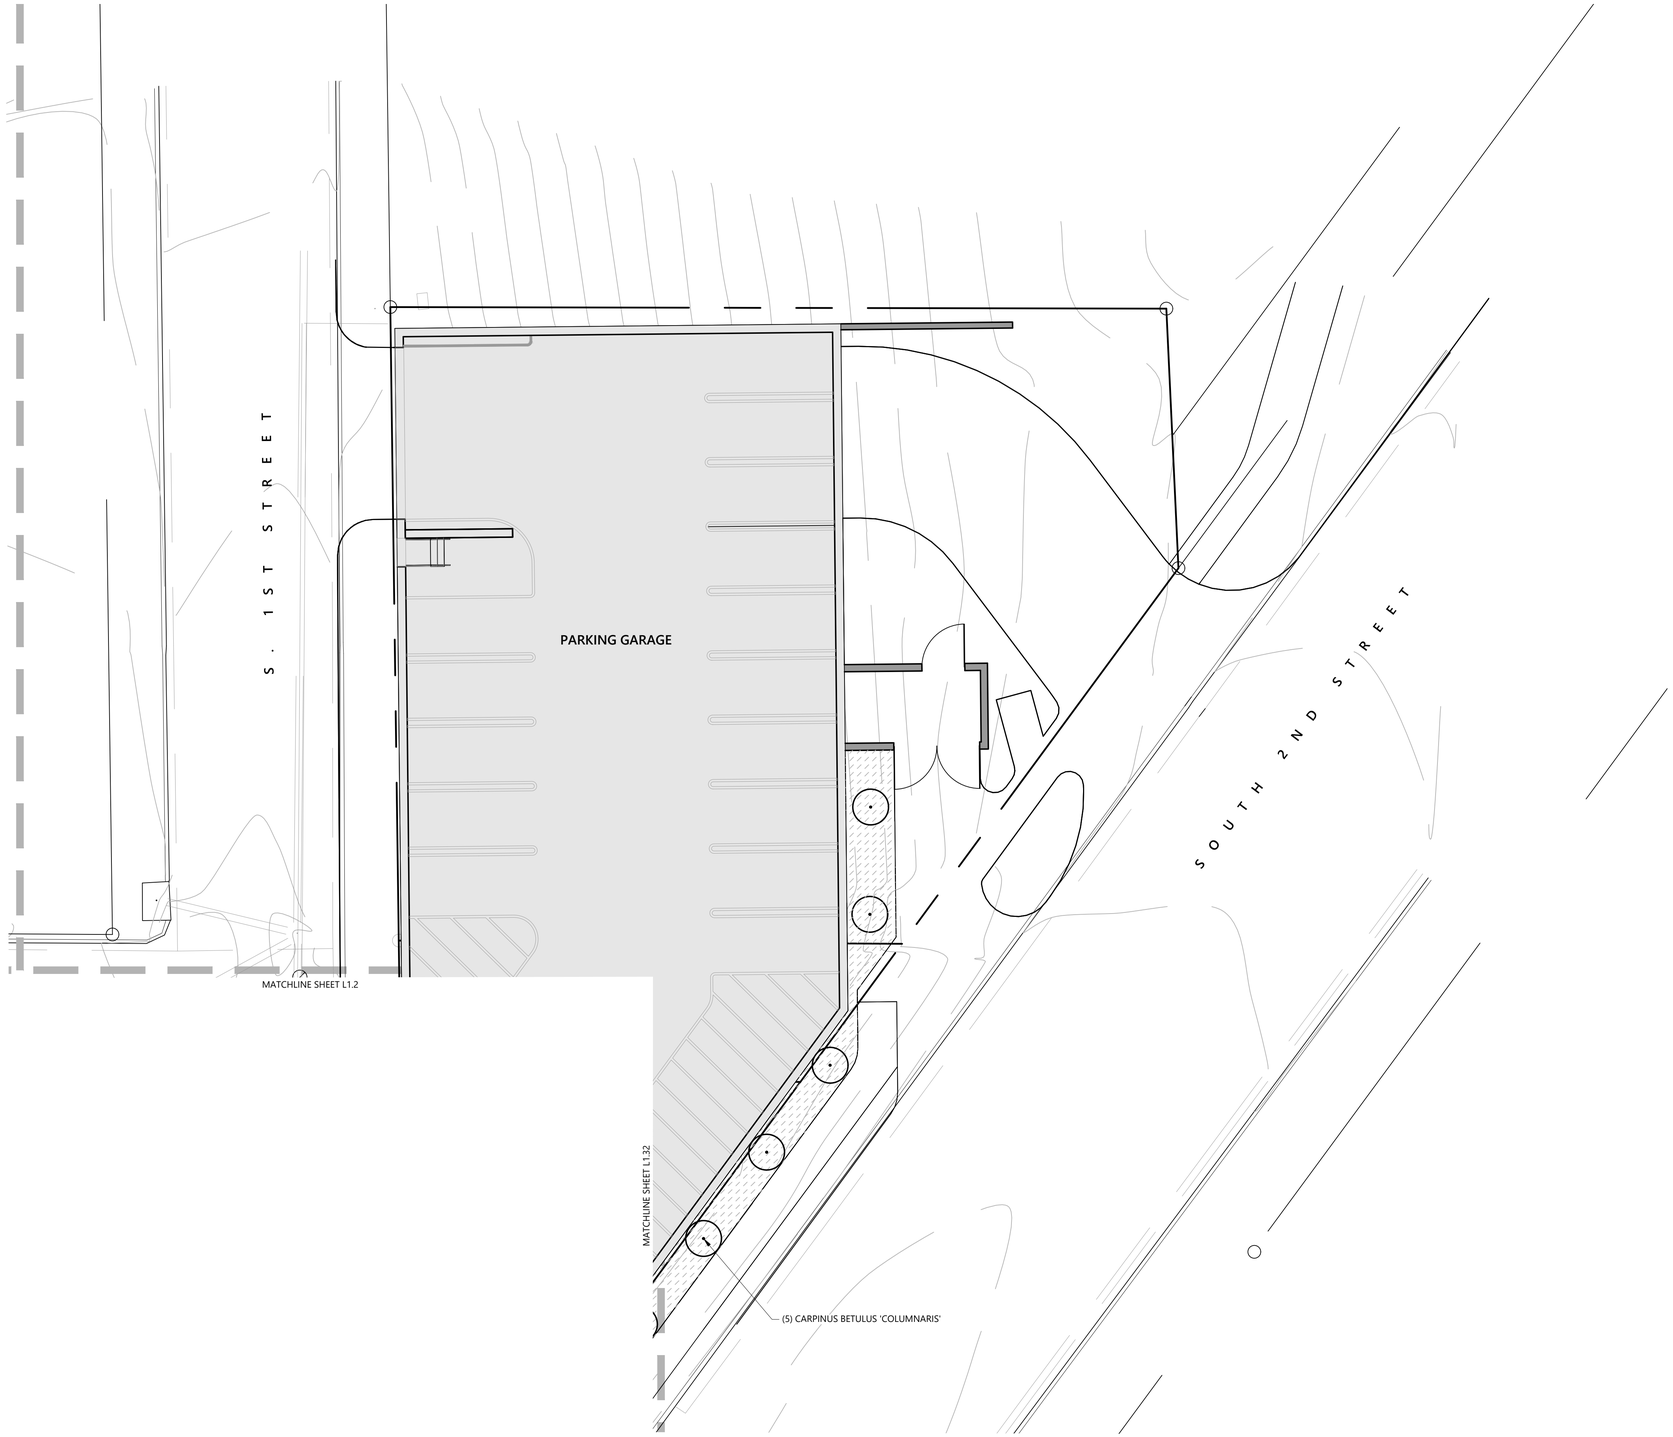

vhb.com
vhb
115 South 15th Street
Suite 200
Richmond, VA 23219
804.343.7100

0 5 10 20 Feet

Virginia War Memorial Foundation

621 S Belvidere St
Richmond, VA

No.	Revision	Date	Appvd.
1.	9/8/2023 AARB Submittal	8/25/2023	

Designed by PDM | Checked by DCG

Issued for

Date
July 14, 2023

Not Approved for Construction

Drawing Title
Parking Garage

Drawing Number
L1.5


Sheet L1.5 of 11

Project Number
36439.00

Saved Monday, October 2, 2023 5:10:01 PM PMERRITT Plotted Tuesday, October 3, 2023 10:49:25 AM Phillip Merritt

\\vhb.com\gbl\proj\Richmond\36439.00 VAWar Memorial LS\cad\ld\Planset\36439.00 DT.dwg

vhb.com
vhb
115 South 15th Street
Suite 200
Richmond, VA 23219
804.343.7100

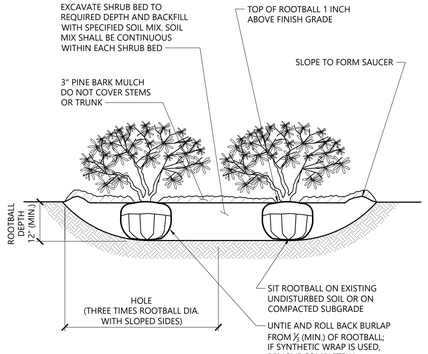

NOTES

1. LOOSEN ROOTS AT THE OUTER EDGE OF ROOTBALL OF CONTAINER GROWN SHRUBS.


Shrub Bed Planting


1/16

N.T.S. Source: VHB LD_601

PLANT SPACING

PLANT SPACING("A")	ROW SPACING ("B")
6 IN. O.C.	5 IN. O.C.
8 IN. O.C.	7 IN. O.C.
10 IN. O.C.	8 ½ IN. O.C.
12 IN. O.C.	10 ½ IN. O.C.
15 IN. O.C.	13 IN. O.C.
18 IN. O.C.	16 IN. O.C.
24 IN. O.C.	21 IN. O.C.

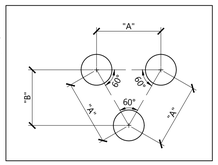

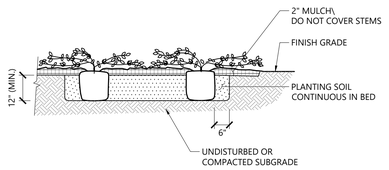


Groundcover Planting


1/16

N.T.S. Source: VHB LD_615

PLANT SPACING

PLANT SPACING("A")	ROW SPACING ("B")
6 IN. O.C.	5 IN. O.C.
8 IN. O.C.	7 IN. O.C.
10 IN. O.C.	8 ½ IN. O.C.
12 IN. O.C.	10 ½ IN. O.C.
15 IN. O.C.	13 IN. O.C.
18 IN. O.C.	16 IN. O.C.
24 IN. O.C.	21 IN. O.C.
30 IN. O.C.	26 IN. O.C.
36 IN. O.C.	30 IN. O.C.
48 IN. O.C.	42 IN. O.C.
54 IN. O.C.	48 IN. O.C.
60 IN. O.C.	54 IN. O.C.

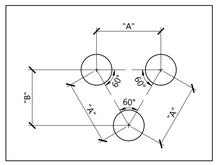


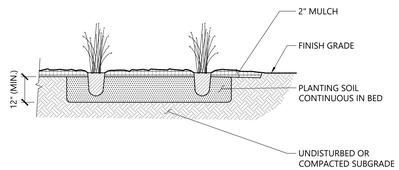

Perennial and Ornamental Grass Planting

1/16

N.T.S. Source: VHB LD_618

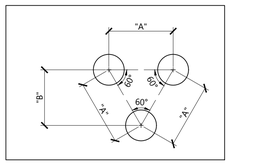


PLANT SPACING

PLANT SPACING("A")	ROW SPACING ("B")
6 IN. O.C.	5 IN. O.C.
8 IN. O.C.	7 IN. O.C.
10 IN. O.C.	8 ½ IN. O.C.
12 IN. O.C.	10 ½ IN. O.C.
15 IN. O.C.	13 IN. O.C.
18 IN. O.C.	16 IN. O.C.
24 IN. O.C.	21 IN. O.C.
30 IN. O.C.	26 IN. O.C.
36 IN. O.C.	30 IN. O.C.
48 IN. O.C.	42 IN. O.C.
54 IN. O.C.	48 IN. O.C.
60 IN. O.C.	54 IN. O.C.

Groundcover and Shrub Spacing Chart

1/16


N.T.S. Source: VHB LD_616

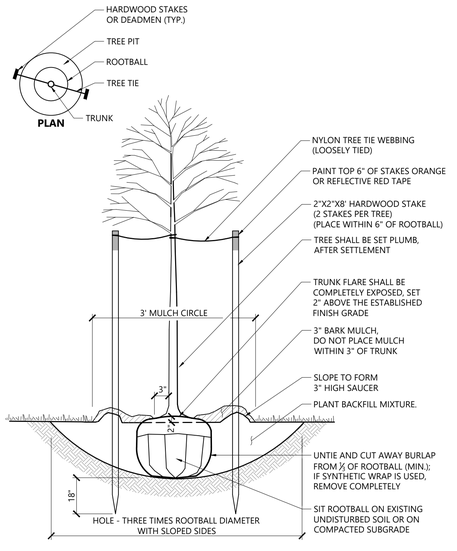

Tree Planting (For Trees Under 4" Caliper)

9/21


N.T.S. Source: VHB LD_602

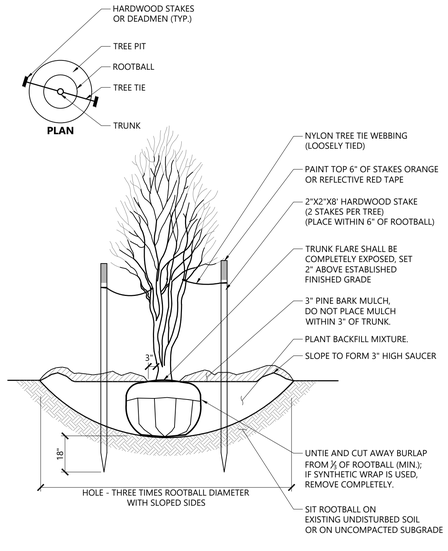

Multistem Tree Planting

9/21

N.T.S. Source: VHB LD_606

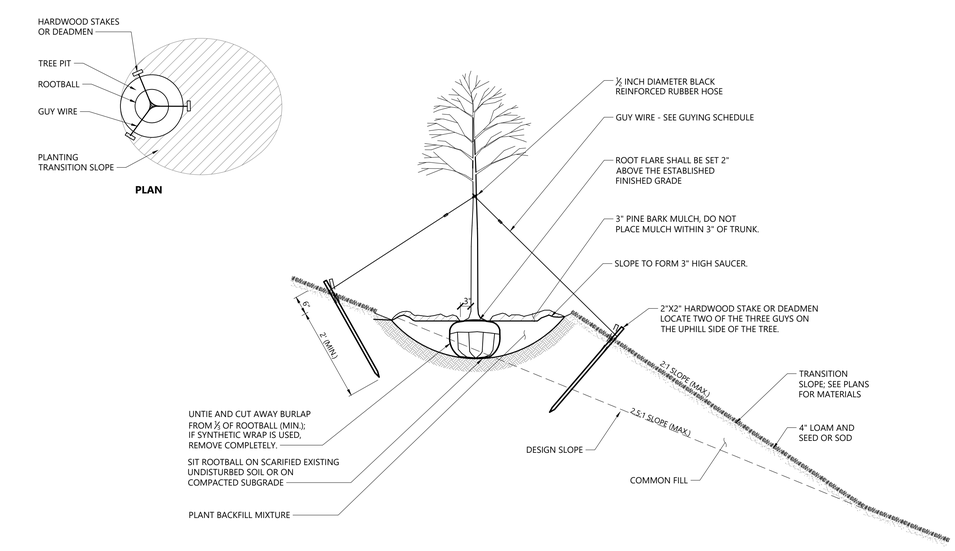

Tree Planting on Slope

5/17

N.T.S. Source: VHB LD_605d

Virginia War Memorial Foundation

621 S Belvidere St
Richmond, VA

No.	Revision	Date	Appvd.
1.	9/8/2023 AARB Submittal	8/25/2023	

Designed by PDM Checked by DCG

Issued for

Date July 14, 2023

Not Approved for Construction


Drawing Title
Details 1

Drawing Number
L2.1

Sheet of
L2.1 11

Project Number
36439.00

Saved Monday, October 2, 2023 5:11:54 PM PMERRITT Plotted Tuesday, October 3, 2023 10:49:44 AM Phillip Merritt

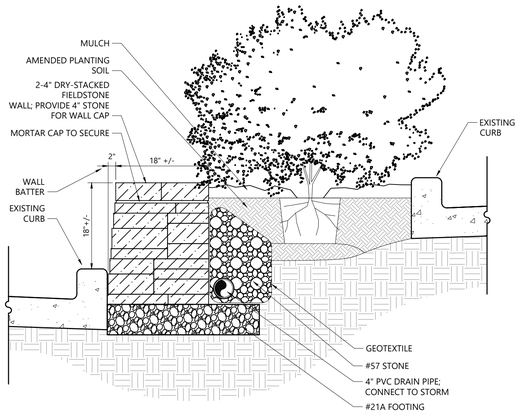

NOTE: REFER TO SHEET L1.1; DRY-STACKED WALL LOCATED AT THE PARKING LOT MEDIAN BY THE ROWE STREET ENTRANCE

Dry Stacked Stone Wall at Parking Median

N.T.S. Source: VHB




EXISTING VENEER SITE WALL




DRY-STACKED STONE WALL CONCEPT - STONE MATERIAL TO BE APPROVED BY LANDSCAPE ARCHITECT FOR COLOR COMPATIBILITY WITH EXISTING SITE WALLS.

DELETED

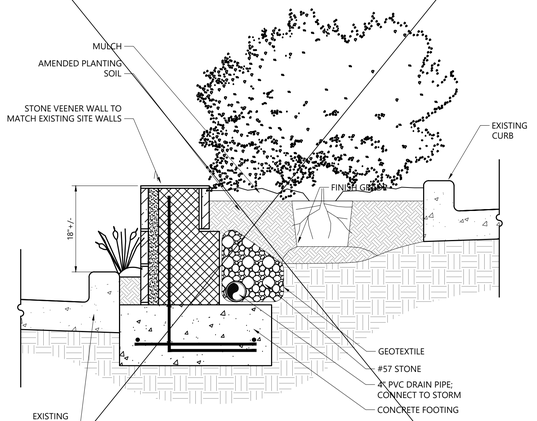

Alt. Stone Veneer Wall at Parking Median

N.T.S. Source: VHB REV

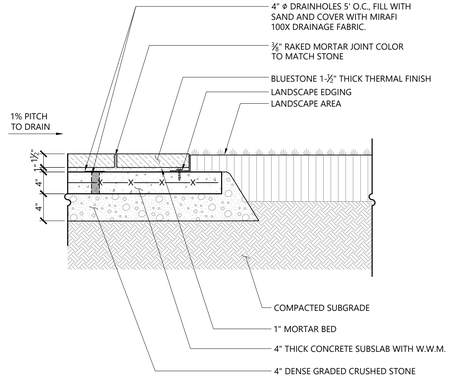




BLUESTONE PAVING TO MATCH EXISTING BLUESTONE ON SITE AS SHOWN ABOVE

Bluestone Pavers on 4" Concrete Base

N.T.S. REV Source: VHB

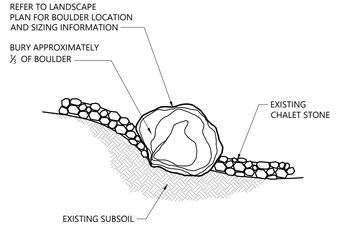

NOTES

1. GRANITE BOULDERS TO BE PLACED BY STRAPS OR CABLES WITH CARPET TO PREVENT SCARRING.
2. BOULDERS WITH EXCESSIVE SCARRING WILL BE REJECTED.
3. BOULDERS SHALL BE WEATHERED FIELD STONE.

Boulder Installation

1/16

N.T.S. Source: VHB REV LD_607



DRAWING PROVIDED BY TO

EXISTING IR

N.T.S.

vhb.com
115 South 15th Street
Suite 200
Richmond, VA 23219
804.343.7100

Virginia War Memorial Foundation

621 S Belvidere St
Richmond, VA

No.	Revision	Date	Appvd.
1.	9/8/2023 AARB Submittal	8/25/2023	

Designed by PDM Checked by DCG

Issued for Date

July 14, 2023

Not Approved for Construction

Drawing Title

Details 2

Drawing Number

L2.2

Sheet L2.2 of 11

Project Number 36439.00

Saved Monday, October 2, 2023 5:11:54 PM PMERRITT Plotted Tuesday, October 3, 2023 10:49:51 AM Phillip Merritt


\\vhb.com\gbl\proj\Richmond\36439.00 VAWar Memorial LS\cad\ld\Planset\36439.00 DT.dwg



DRAWING PROVIDED BY KYLE LOVING (VWMF) ON 6/8/2023; PROPOSED LANDSCAPE BEDS DO NOT REFLECT THE MOST RECENT PLAN.

EXISTING WORKING IRRIGATION HEAD LOCATIONS


N.T.S. Source: VWMF

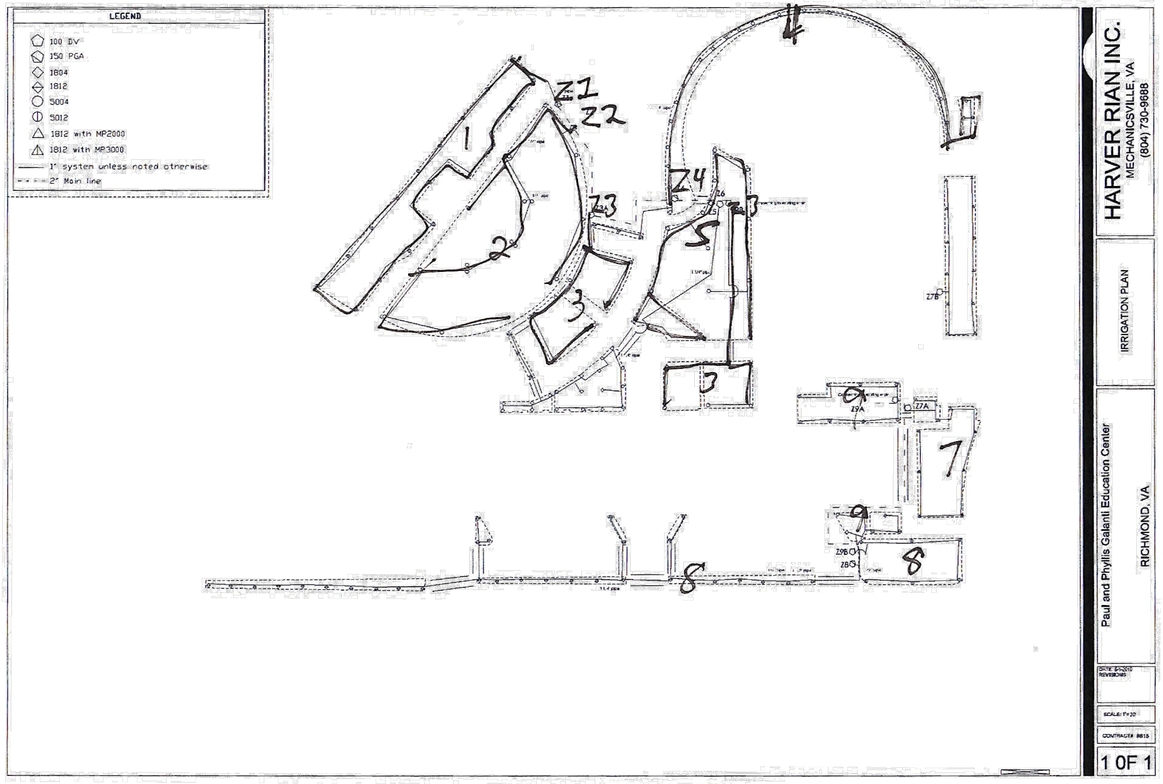

DRAWING PROVIDED BY TONY GRIFFIN (DGS) ON 9/28/2023

EXISTING IRRIGATION PLANS

N.T.S. Source: DGS

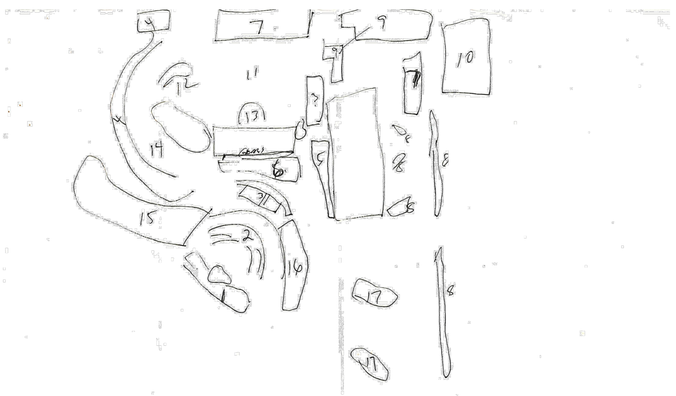

DRAWING PROVIDED BY TONY GRIFFIN (DGS) ON 9/28/2023

EXISTING IRRIGATION ZONES

N.T.S. Source: VWMF

vhb.com
vhb
115 South 15th Street
Suite 200
Richmond, VA 23219
804.343.7100

Virginia War Memorial Foundation

621 S Belvidere St
Richmond, VA

No.	Revision	Date	Appvd.
1.	9/8/2023 AARB Submittal	8/25/2023	

Designed by PDM Checked by DCG

Issued for

Date July 14, 2023

Not Approved for Construction

Drawing Title 3

Drawing Number L2.3

Sheet L2.3 of 11

Project Number 36439.00

Saved Monday, October 2, 2023 5:11:54 PM PMERRITT Plotted Tuesday, October 3, 2023 10:49:55 AM Phillip Merritt

Planting Notes

1. ALL PROPOSED PLANTING LOCATIONS SHALL BE STAKED AS SHOWN ON THE PLANS FOR FIELD REVIEW AND APPROVAL BY THE LANDSCAPE ARCHITECT PRIOR TO INSTALLATION.
2. CONTRACTOR SHALL VERIFY LOCATIONS OF ALL BELOW GRADE AND ABOVE GROUND UTILITIES AND NOTIFY OWNERS REPRESENTATIVE OF CONFLICTS.
3. NO PLANT MATERIALS SHALL BE INSTALLED UNTIL ALL GRADING AND CONSTRUCTION HAS BEEN COMPLETED IN THE IMMEDIATE AREA. CONTRACTOR SHALL NOTIFY OWNER'S REPRESENTATIVE OF ANY CONFLICT.
4. A 3-INCH DEEP MULCH PER SPECIFICATION SHALL BE INSTALLED UNDER ALL TREES AND SHRUBS, AND IN ALL PLANTING BEDS, UNLESS OTHERWISE INDICATED ON THE PLANS, OR AS DIRECTED BY OWNER'S REPRESENTATIVE.
5. ALL TREES SHALL BE BALLED AND BURLAPPED, UNLESS OTHERWISE NOTED IN THE DRAWINGS OR SPECIFICATION, OR APPROVED BY THE OWNER'S REPRESENTATIVE.
6. FINAL QUANTITY FOR EACH PLANT TYPE SHALL BE AS GRAPHICALLY SHOWN ON THE PLAN. THIS NUMBER SHALL TAKE PRECEDENCE IN CASE OF ANY DISCREPANCY BETWEEN QUANTITIES SHOWN ON THE PLANT LIST AND ON THE PLAN. THE CONTRACTOR SHALL REPORT ANY DISCREPANCIES BETWEEN THE NUMBER OF PLANTS SHOWN ON THE PLANT LIST AND PLANT LABELS PRIOR TO BIDDING.
7. ANY PROPOSED PLANT SUBSTITUTIONS MUST BE REVIEWED BY LANDSCAPE ARCHITECT AND APPROVED IN WRITING BY THE OWNER'S REPRESENTATIVE.
8. ALL PLANT MATERIALS INSTALLED SHALL MEET THE SPECIFICATIONS OF THE "AMERICAN STANDARDS FOR NURSERY STOCK" BY THE AMERICAN ASSOCIATION OF NURSERYMEN AND CONTRACT DOCUMENTS.
9. ALL PLANT MATERIALS SHALL BE GUARANTEED FOR ONE YEAR FOLLOWING DATE OF FINAL ACCEPTANCE.
10. AREAS DESIGNATED "LOAM & SEED" SHALL RECEIVE MINIMUM 6" OF LOAM AND SPECIFIED SEED MIX. LAWNS OVER 2:1 SLOPE SHALL BE PROTECTED WITH EROSION CONTROL FABRIC.
11. ALL DISTURBED AREAS NOT OTHERWISE NOTED ON CONTRACT DOCUMENTS SHALL BE LOAM AND SEEDED OR MULCHED AS DIRECTED BY OWNER'S REPRESENTATIVE.
12. THIS PLAN IS INTENDED FOR PLANTING PURPOSES. REFER TO SITE / CIVIL DRAWINGS FOR ALL OTHER SITE CONSTRUCTION INFORMATION.

Tree Protection

1. EXISTING TREES TO REMAIN SHALL BE PROTECTED WITH TEMPORARY CONSTRUCTION FENCE. ERECT FENCE AT EDGE OF THE TREE DRIPLINE PRIOR TO START OF CONSTRUCTION.
2. CONTRACTOR SHALL NOT OPERATE VEHICLES WITHIN THE TREE PROTECTION AREA. CONTRACTOR SHALL NOT STORE VEHICLES OR MATERIALS, OR DISPOSE OF ANY WASTE MATERIALS, WITHIN THE TREE PROTECTION AREA.
3. DAMAGE TO EXISTING TREES CAUSED BY THE CONTRACTOR SHALL BE REPAIRED BY A CERTIFIED ARBORIST AT THE CONTRACTOR'S EXPENSE.

Irrigation Notes

1. CONTRACTOR SHALL PROVIDE COMPLETE IRRIGATION SYSTEM DESIGN AND INSTALLATION FOR PLANTINGS AND LAWN AREAS. NEW IRRIGATION SHALL TIE INTO EXISTING SITE IRRIGATION SYSTEM. DESIGN SHALL BE CERTIFIED BY A PROFESSIONAL LANDSCAPE ARCHITECT, ENGINEER, OR CERTIFIED IRRIGATION DESIGNER. DESIGN PLANS SHALL BE SUBMITTED TO OWNER'S REPRESENTATIVE FOR APPROVAL.
2. CONTRACTOR AND IRRIGATION DESIGNER SHALL MEET WITH OWNER TO REVIEW EXISTING IRRIGATION HEAD MODELS, EXISTING CONTROLLER AND WATER SUPPLY, AND SHALL INCLUDE CONTROLLER EXPANSION MODULES OR OTHER ADJUSTMENTS TO EXISTING SYSTEM, IF REQUIRED, IN HIS BID.
3. CONTRACTOR SHALL PROVIDE ALL MATERIALS, LABOR, AND EQUIPMENT FOR THE COMPLETE INSTALLATION OF THE IRRIGATION SYSTEM.
4. CONTRACTOR SHALL PROVIDE DRAWINGS, MATERIAL SPECIFICATIONS, SCHEMATICS, AND OTHER LITERATURE AS MAY BE REQUIRED, FOR ALL CONDUIT, CONTROLS,TIMERS, VALVES, SPRINKLER HEADS, CONNECTORS, WIRING, RAIN GAUGE, ETC. TO THE OWNER'S CONSTRUCTION MANAGER FOR APPROVAL PRIOR TO INSTALLATION.
5. CONTRACTOR SHALL COORDINATE THEIR WORK WITH THE GENERAL CONTRACTOR AND SUB CONTRACTORS.
6. SITE CONTRACTOR SHALL PROVIDE 4" SCHEDULE 40 PVC SLEEVES UNDER PAVEMENT TO PROVIDE ACCESS FOR IRRIGATION LINES TO ALL IRRIGATED AREAS.

PLANT SCHEDULE

TREES	QTY	BOTANICAL / COMMON NAME	CONT	CAL/HT	SPACING	REMARKS
AV	1	ACER PALMATUM DISSECTUM 'VIRIDIS' VIRIDIS JAPANESE MAPLE	3 GAL.	5 FT - 6 FT HT	AS SHOWN	TAGGED BY LA
AS	1	ACER RUBRUM 'SUN VALLEY' SUN VALLEY RED MAPLE	B&B	3" CAL	AS SHOWN	SPECIMEN QUALITY
CC	14	CARPINUS BETULUS 'COLUMNARIS' COLUMNAR EUROPEAN HORNBEAM	B&B	8 FT - 10 FT HT	10' O.C.	MATCHED, PROVIDE PH
CV	2	CHIONANTHUS VIRGINICUS WHITE FRINGETREE	B&B	2" CAL	AS SHOWN	SPECIMEN QUALITY
CK	1	CLADRASTIS KENTUKEA AMERICAN YELLOWWOOD	B&B	2.5" CAL	AS SHOWN	SPECIMENT QUALITY
CJ	11	CRYPTOMERIA JAPONICA JAPANESE CEDAR	B&B	10 FT - 12 FT HT	AS SHOWN	MATCHED, PROVIDE PH
GP	1	GINKGO BILOBA 'PRINCETON SENTRY' PRINCETON SENTRY MAIDENHAIR TREE	B&B	3" CAL	AS SHOWN	SPECIMEN QUALITY
ILE C38	8	ILEX X 'CONAF' OAK LEAF™ HOLLY	B&B	8 FT - 10 FT HT	AS SHOWN	MATCHED
IC	11	ILEX X 'CONIN' ROBIN™ RED HOLLY	B&B	8 FT - 10 FT HT	AS SHOWN	MATCHED
MT	4	MAGNOLIA GRANDIFLORA 'SOUTHERN CHARM' TEDDY BEAR® SOUTHERN MAGNOLIA	B&B	8 FT - 10 FT HT	AS SHOWN	MATCHED, SPECIMEN C
MJ	6	MAGNOLIA VIRGINIANA 'JIM WILSON' MOONGLOW® SWEETBAY MAGNOLIA	B&B	10 FT - 12 FT HT	AS SHOWN	3-STEM, SPECIMEN QU
NW	8	NYSSA SYLVATICA 'WILDFIRE' WILDFIRE TUPELO	B&B	3" CAL	AS SHOWN	SPECIMEN QUALITY
OA	1	OXYDENDRUM ARBOREUM SOURWOOD TREE	B&B	3" CAL	AS SHOWN	SPECIMEN QUALITY
PM	1	PRUNUS MUME JAPANESE FLOWERING APRICOT	B&B	8 FT - 10 FT HT	AS SHOWN	SPECIMEN QUALITY
PA	2	PRUNUS SUBHIRTELLA 'AUTUMNALIS' AUTUMN FLOWERING CHERRY	B&B	2.5" CAL	AS SHOWN	MATCHED, SPECIMEN C
QA	5	QUERCUS ALBA WHITE OAK	B&B	3" CAL	AS SHOWN	SPECIMEN QUALITY
QH	6	QUERCUS LYRATA 'QLFTB' HIGHBEAM® OVERCUP OAK	B&B	3" CAL	AS SHOWN	SPECIMEN QUALITY
QS	3	QUERCUS SHUMARDII SHUMARD OAK	B&B	3" CAL	AS SHOWN	SPECIMEN QUALITY
VB	1	VIBURNUM PRUNIFOLIUM BLACKHAW VIBURNUM	B&B	2" CAL	AS SHOWN	SPECIMEN QUALITY

SHRUBS	QTY	BOTANICAL / COMMON NAME	CONT	HEIGHT	SPACING	REMARKS
AK	90	ABELIA X GRANDIFLORA 'KALEIDOSCOPE' KALEIDOSCOPE GLOSSY ABELIA	3 GAL.	18-21"	AS SHOWN	
AA2	15	ARONIA ARBUTIFOLIA 'BRILLIANTISSIMA' BRILLIANT RED CHOKEBERRY	3 GAL.	21-24"	AS SHOWN	
AH	20	AZALEA X 'HARDY GARDENIA' SNOWBALL AZALEA	3 GAL.	18-21"	AS SHOWN	
AA	4	AZALEA X 'ROBLED' AUTUMN CHIFFON® ENCORE® AZALEA	3 GAL.	18-21"	AS SHOWN	
BG	4	BUXUS X 'GREEN MOUNTAIN' GREEN MOUNTAIN BOXWOOD	7 GAL.	24-36"	AS SHOWN	
BX2	9	BUXUS X 'SB 300' NEWGEN™ FREEDOM® BOXWOOD	3 GAL.	18-21"	AS SHOWN	
CB	5	CALYCANTHUS FLORIDUS 'BURGUNDY SPICE' BURGUNDY SPICE SWEETSHRUB	3 GAL.	18-24"	AS SHOWN	
CG	8	CAMELLIA SASANQUA 'SHISHI GASHIRA' SHISHI GASHIRA CAMELLIA	3 GAL.	18-21"	AS SHOWN	
CP	75	CEPHALOTAXUS HARRINGTONIA 'PROSTRATA' PROSTRATE PLUM YEW	3 GAL.	15-18"	AS SHOWN	
CH	79	CLETHRA ALNIFOLIA 'HUMMINGBIRD' HUMMINGBIRD SUMMERSWEET	3 GAL.	15-18"	AS SHOWN	
DU	54	DISTYLIUM X 'PIIDIST-I' EMERALD HEIGHTS® DISTYLIUM	3 GAL.	21-24"	AS SHOWN	
DA	35	DISTYLIUM X 'PIIDIST-II' BLUE CASCADE® DISTYLIUM	3 GAL.	18-21"	AS SHOWN	
FB	16	FOTHERGILLA GARDENII 'BLUE MIST' BLUE MIST DWARF FOTHERGILLA	3 GAL.	18-21"	AS SHOWN	
FB2	2	FOTHERGILLA MAJOR 'BLUE SHADOW' BLUE SHADOW FOTHERGILLA	3 GAL.	18-24"	AS SHOWN	
HS	12	HYDRANGEA PANICULATA 'RENSUN' STRAWBERRY SUNDAE® PANICLE HYDRANGEA	3 GAL.	21-24"	AS SHOWN	
HA	13	HYDRANGEA QUERCIFOLIA 'ALICE' ALICE OAKLEAF HYDRANGEA	7 GAL.	4 FT - 6 FT HT	AS SHOWN	
HS2	3	HYDRANGEA QUERCIFOLIA 'SNOWFLAKE' SNOWFLAKE OAKLEAF HYDRANGEA	7 GAL.	4 FT - 6 FT HT	AS SHOWN	
IH	49	ILEX CRENATA 'HOOGENDORN' HOOGENDORN JAPANESE HOLLY	3 GAL.	18-21"	AS SHOWN	
IK	34	ILEX GLABRA 'GEM BOX' GEM BOX INKBERRY HOLLY	3 GAL.	15-18"	AS SHOWN	
IS2	14	ILEX GLABRA 'SHAMROCK' SHAMROCK INKBERRY HOLLY	3 GAL.	21-24"	AS SHOWN	
IV	3	ILEX VERTICILLATA 'JIM DANDY' JIM DANDY WINTERBERRY	3 GAL.	21-24"	AS SHOWN	
IN	20	ILEX VERTICILLATA 'NANA' RED SPRITE WINTERBERRY	3 GAL.	21-24"	AS SHOWN	
IN2	27	ILEX VOMITORIA 'NANA BORDEAUX YAUPON HOLLY	5 GAL.	18-21"	AS SHOWN	
IS	82	ITEA VIRGINICA 'SPRICH' LITTLE HENRY® SWEETSPIRE	3 GAL.	18-24"	AS SHOWN	
JS	68	JUNIPERUS CHINENSIS 'SARGENTII' SARGENT JUNIPER	3 GAL.	15-18"	AS SHOWN	
LU	3	LOROPETALUM CHINENSE RUBRUM 'DARK FIRE' DARK FIRE FRINGE FLOWER	3 GAL.	18-24"	AS SHOWN	
PR	11	PRUNUS LAUROCERASUS 'CHESTNUT HILL' CHESTNUT HILL ENGLISH LAUREL	3 GAL.	21-24"	AS SHOWN	
PM3	10	PRUNUS LAUROCERASUS 'MAJESTIC JADE' MAJESTIC JADE ENGLISH LAUREL	7 GAL.	36-48"	AS SHOWN	
RG	26	RHUS AROMATICA 'GRO-LOW' GRO-LOW FRAGRANT SUMAC	3 GAL.	18-21"	AS SHOWN	
SM	3	SYRINGA PATULA 'MISS KIM' MISS KIM KOREAN LILAC	3 GAL.	15-18"	AS SHOWN	
VB2	4	VACCINIUM CORYMBOSUM 'BLUECROP' BLUECROP HIGHBUSH BLUEBERRY	3 GAL.	18-21"	AS SHOWN	
VS	11	VACCINIUM CORYMBOSUM 'ZF06-079' PINK ICING® HIGHBUSH BLUEBERRY	3 GAL.	18-21"	AS SHOWN	

ANNUALS/PERENNIALS	QTY	BOTANICAL / COMMON NAME	CONT	HEIGHT	SPACING	REMARKS
EK	39	ECHINACEA PURPUREA 'KIM'S KNEE HIGH' KIM'S KNEE HIGH CONEFLOWER	3 GAL.		AS SHOWN	
GW	11	GAURA LINDHEIMERI 'BALTINCITE' BALLERINA™ WHITE COMPACT GAURA	1 GAL.		AS SHOWN	
HP2	11	HELLEBORUS X HYBRIDUS 'COSEH 710' HGC® PINK FROST LENTEN ROSE	3 GAL.		AS SHOWN	
HH	137	HEMEROCALLIS X 'HAPPY RETURNS' HAPPY RETURNS DAYLILY	1 GAL.		AS SHOWN	
HR2	84	HEMEROCALLIS X 'ROSY RETURNS' ROSY RETURNS DAYLILY	1 GAL.		AS SHOWN	
HP	8	HOSTA X 'PATRIOT' PATRIOT HOSTA	1 GAL.		AS SHOWN	
IB	10	IRIS LOUISIANA 'BEALE STREET' BEALE STREET LOUISIANA IRIS	1 GAL.		AS SHOWN	
LB	92	LIRIOPE MUSCARI 'BIG BLUE' BIG BLUE LILYTURF	1 GAL.		AS SHOWN	
LV	50	LIRIOPE MUSCARI 'VARIEGATA' VARIEGATED LILYTURF	1 GAL.		AS SHOWN	
MP	13	MUHLENBERGIA CAPILLARIS 'PINK CLOUD' PINK CLOUD PINK MUHLY GRASS	3 GAL.		AS SHOWN	
NN	54	NEPETA X FAASSENII 'NOVANEPJUN' JUNIOR WALKER™ CATMINT	1 GAL.		AS SHOWN	
PP	3	PAEONIA LACTIFLORA 'DO TELL' DO TELL CHINESE PEONY	3 GAL.		AS SHOWN	
	26	POLYSTICHUM ACROSTICHOIDES CHRISTMAS FERN	3 GAL.			
ZA	16	ZANTEDESCHIA AETHIOPICA COMMON CALLA LILY	1 GAL.		AS SHOWN	

GROUND COVERS	QTY	BOTANICAL / COMMON NAME	CONT	HEIGHT	SPACING	SPACING	REMARKS
HF	101	HYPERICUM FRONDOSUM 'SUNBURST' SUNBURST ST. JOHN'S WORT	4" POT			9" o.c.	
LIR BIG	2,209	LIRIOPE MUSCARI 'BIG BLUE' BIG BLUE LILYTURF	4" POT		9" O.C.	9" o.c.	
OJ	378	OPHIOPOGON JAPONICUS MONDO GRASS	4" POT			9" o.c.	

BULBS	QTY	BOTANICAL/COMMON NAME
	1,000	NARCISSUS 'TETE A TETE TETE A TETE DAFFODILS

vhb.com
vhb
115 South 15th Street
Suite 200
Richmond, VA 23219
804.343.7100

Virginia War Memorial Foundation

621 S Belvidere St
Richmond, VA

No.	Revision	Date	Appvd.
1.	9/8/2023 AARB Submittal	8/25/2023	

Designed by PDM | Checked by DCG

Issued for

Date
July 14, 2023

Not Approved for Construction

Drawing Title
Plant Schedule and Notes

Drawing Number
L3.0

Sheet L3.0 of 11

Project Number
36439.00

Saved Monday, October 2, 2023 2:44:09 PM PMERRITT Plotted Tuesday, October 3, 2023 10:50:21 AM Phillip Merritt



WHITE OAK
QUERCUS ALBA (NATIVE)



PRINCETON SENTRY GINKGO
GINKGO BILOBA 'PRINCETON SENTRY'



RED MAPLE
ACER RUBRUM (NATIVE)



WILDFIRE TUPELO
NYSSA SYLVATICA 'WILDFIRE' (NATIVE)



HIGHBEAM OVERCUP OAK
QUERCUS LYRATA 'QLFTB' (NATIVE)



SHUMARD OAK
QUERCUS SHUMARDII (NATIVE)

CANOPY TREES

3



TEDDY BEAR MAGNOLIA
MAGNOLIA GRANDIFLORA 'SOUTHERN CHARM' (NATIVE)



JAPANESE CEDAR
CRYPTOMERIA JAPONICA



BLACKHAW VIBURNUM
VIBURNUM PRUNIFOLIUM (NATIVE)

4



MOONGLOW SWEETBAY MAGNOLIA
MAGNOLIA VIRGINIANA 'JIM WILSON' (NATIVE)



SOURWOOD TREE
OXYDENDRUM ARBOREUM



ROBIN RED HOLLY
ILEX X 'CONIN'



JAPANESE APRICOT
PRUNUS MUME



FRINGETREE
CHIONANTHUS VIRGINICUS (NATIVE)

UNDERSTORY TREES

5




AUTUMN CHERRY
PRUNUS SUBHIRTELLA VAR. AUTUMNALIS



AMERICAN YELLOWWOOD
CLADRASTUS KENTUCKEA (EASTERN US NATIVE)

6

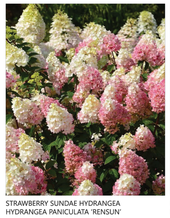

STRAWBERRY SUNDAE HYDRANGEA
HYDRANGEA PANICULATA 'RENSUN'



FRAGRANT SUMAC
RHUS AROMATICA 'GRO-LOW' (NATIVE)



BRILLIANT RED CHOKEBERRY
ARONIA ARBUTIFOLIA 'BRILLIANTISSIMA' (N.)



RED SPRITE WINTERBERRY
ILEX VERTICILLATA 'NANA' (NATIVE)




SNOWBALL AZALEA
AZALEA X 'HARDY GARDENIA'



COLUMNAR EUROPEAN HORNBEAM
CARPINUS BETULUS 'COLUMNARIS'



OAK LEAF HOLLY
ILEX X 'CONAF'

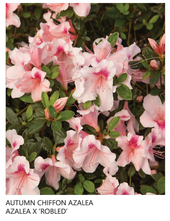

AUTUMN CHIFFON AZALEA
AZALEA X 'ROBLED'



KALEIDOSCOPE GLOSSY ABELIA
ABELIA X GRANDIFLORA 'KALEIDOSCOPE'



SNOWFLAKE OAKLEAF HYDRANGEA
HYDRANGEA QUERCIFOLIA 'SNOWFLAKE'



DWARF PLUM YEW
CEPHALOTAXUS HARRINGTONIA 'PROSTRATA'



NEWGEN FREEDOM BOXWOOD
BUXUS X 'SB 300'

UNDERSTORY TREES

vhb.com
vhb
115 South 15th Street
Suite 200
Richmond, VA 23219
804.343.7100

Virginia War Memorial Foundation

621 S Belvidere St
Richmond, VA

No.	Revision	Date	Appvd.
1.	9/8/2023 AARB Submittal	8/25/2023	

Designed by PDM
Checked by DCG
Issued for
Date July 14, 2023

Not Approved for Construction

Drawing Title
Planting Palette 1

Drawing Number
L4.1


Sheet L4.1 of 11

Project Number
36439.00

Saved Monday, October 2, 2023 5:10:29 PM PMERRITT Plotted Tuesday, October 3, 2023 10:50:58 AM Phillip Merritt

\\vhb.com\gbl\proj\Richmond\36439.00 VAWar Memorial LS\cad\ld\Planset\36439.00 PLANT PALETTE.dwg

Saved Monday, October 2, 2023 5:10:29 PM PMERRITT Plotted Tuesday, October 3, 2023 10:51:11 AM Phillip Merritt

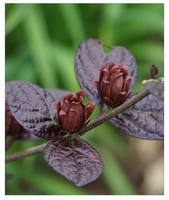

BURGANDY SPICE SWEETSHRUB
CALYCANTHUS FLORIDUS 'BURGANDY SPICE' (N.)



BLUECROP HIGHBUSH BLUEBERRY
VACCINIUM CORYMBOSUM 'BLUECROP' (N.)




GREEN MOUNTAIN BOXWOOD
BUXUS X 'GREEN MOUNTAIN'



KALEIDOSCOPE ABELIA
ABELIA X GRANDIFLORA 'KALEIDOSCOPE'



LILAC
SYRINGA 'MISS KIM'

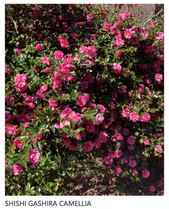

SHISHI GASHIRA CAMELLIA
CAMELLIA 'SASANQUA 'SHISHI GASHIRA'



ALICE OAKLEAF HYDRANGEA
HYDRANGEA QUERCIFOLIA 'ALICE' (NATIVE)



JIM DANDY WINTERBERRY
ILEX VERTICILLATA 'JIM DANDY' (NATIVE)



HOOGENDORN HOLLY
ILEX CRENATA 'HOOGENDORN'



SHAMROCK INKBERRY
ILEX GLABRA 'SHAMROCK' (NATIVE)



CHESTNUT HILL LAUREL
PRUNUS LAUROCERASUS 'CHESTNUT HILL'



VIRIDIS JAPANESE MAPLE
ACER PALMATUM DISSECTUM 'VIRIDIS



EMERALD HEIGHTS DISTYLIUM
DISTYLIUM X 'PIIDIST-I'




BORDEAU DWARF YAUPON HOLLY
ILEX VOMITORIA 'BORDEAUX' (NATIVE)



BLUE SHADOW WITCH ALDER
FOTHERGILLA MAJOR 'BLUE SHADOW' (NATIVE)




LITTLE HENRY SWEETSPIRE
ITEA VIRGINICA 'SPRICH' (NATIVE)

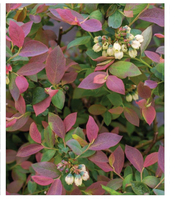

PINK ICING HIGHBUSH BLUEBERRY
VACCINIUM CORYMBOSUM 'ZF06-079' (N.)



BLUE CASCADE DISTYLIUM
DISTYLIUM HYBRID 'PIIDIST-II'

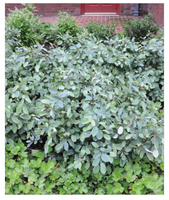

BLUE MIST DWARF WITCH ALDER
FOTHERGILLA GARDENII 'BLUE MIST' (NATIVE)



GEM BOX INKBERRY
ILEX GLABRA 'GEMBOX' (NATIVE)




HUMMINGBIRD CLETHRA
CLETHRA ALNIFOLIA 'HUMMINGBIRD' (NATIVE)



NANA BORDEAUX YAUPON HOLLY
ILEX VOMITORIA 'NANA BORDEAUX'



SARGENT JUNIUPER
JUNIPERUS CHINENSIS 'SARGENTI'

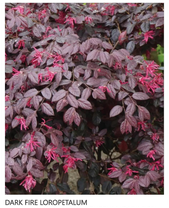


DARK FIRE LOROPETALUM
LOROPETALUM CHINENSE RUBRUM 'DARK FIRE'



MAJESTIC JADE LAUREL
PRUNUS LAUROCERASUS 'MAJESTIC JADE'



BALLERINA GAURA
GAURA LINDEIMERI 'BALTINCITE' (NATIVE)

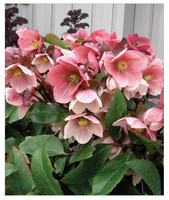

PINK FROST HELLEBORE
HELLEBORUS X HYBRIDUS 'COSEH 710'



HAPPY RETURNS DAYLILY
HEMEROCALLIS X 'HAPPY RETURNS'



ROSY RETURNS DAYLILY
HEMEROCALLIS X 'ROSY RETURNS'



PATRIOT HOSTA
HOSTA X 'PATRIOT'



BEALE STREET IRIS
IRIS LOUSIANA 'BEALE STREET'




BIG BLUE LIRIOPE
LIRIOPE MUSCARI 'BIG BLUE'



VARIEGATED LIRIOPE
LIRIOPE MUSCARI 'VARIEGATA'



CATMINT
NEPETA X FAASSENII 'NOVANEPJUN'

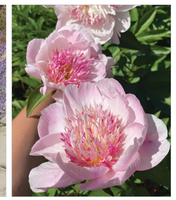

DO TELL PEONY
PAEONIA LACTOFLORA 'DO TELL'



PINK CLOUD MUHLY GRASS
MUHLENBERGIA CAPILLARIS 'PINK CLOUD' (N.)



KIM'S KNEE HIGH CONEFLOWER
ECHINACEA PURPUREA 'KIM'S KNEE HIGH (N.)



CHRISTMAS FERN
POLYSTICHUM ACROSTICHOIDES (NATIVE)



CALLA LILY
ZANTEDESCHIA AETHIOPICA



MONDO GRASS
OPHIOPOGON JAPONICUS



ST. JOHN'S WORT
HYPERICUM FRONDOSUM 'SUNBURST'

vhb.com

vhb

115 South 15th Street
Suite 200
Richmond, VA 23219
804.343.7100

Virginia War Memorial Foundation

621 S Belvidere St
Richmond, VA

No.	Revision	Date	Appvd.
1.	9/8/2023 AARB Submittal	8/25/2023	

Designed by PDM
Checked by DCG

Issued for

Date
July 14, 2023

Not Approved for Construction

Drawing Title
Planting Palette 2

Drawing Number
L4.2

Sheet of
L4.2 11

Project Number
36439.00